

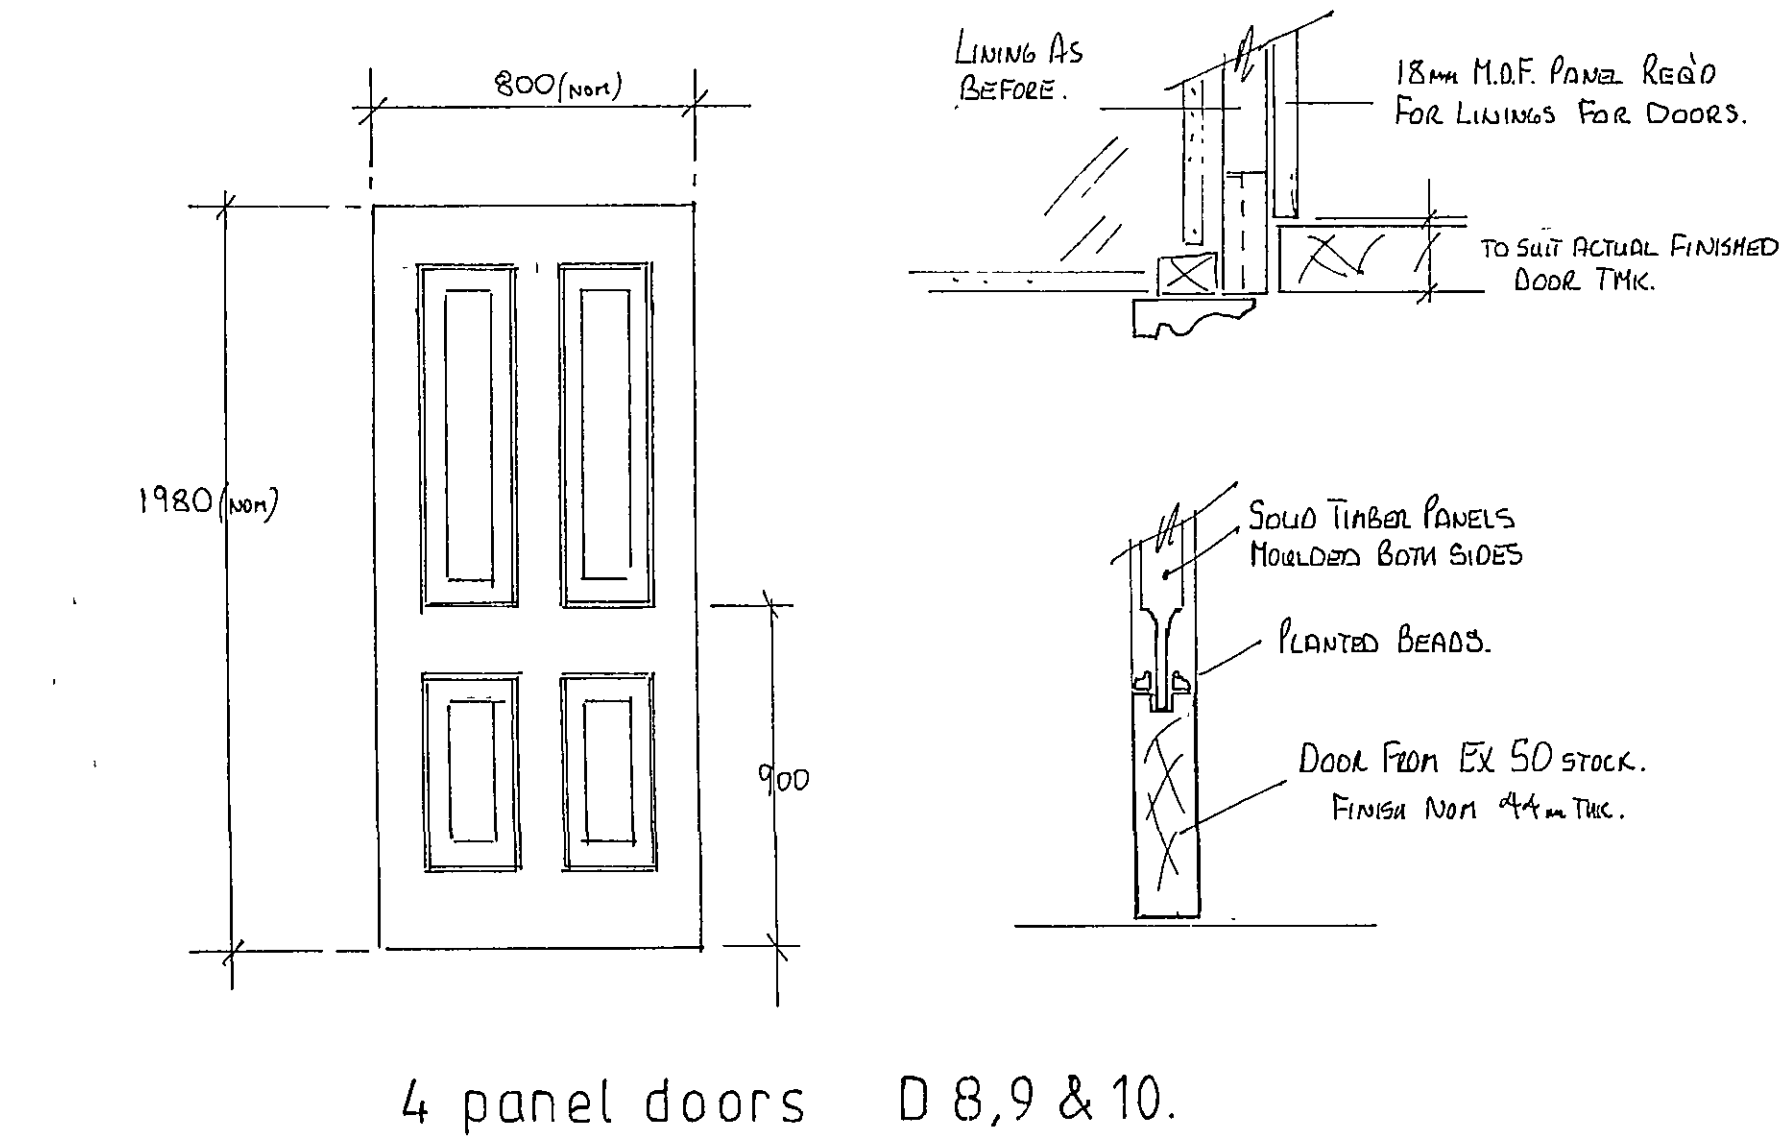


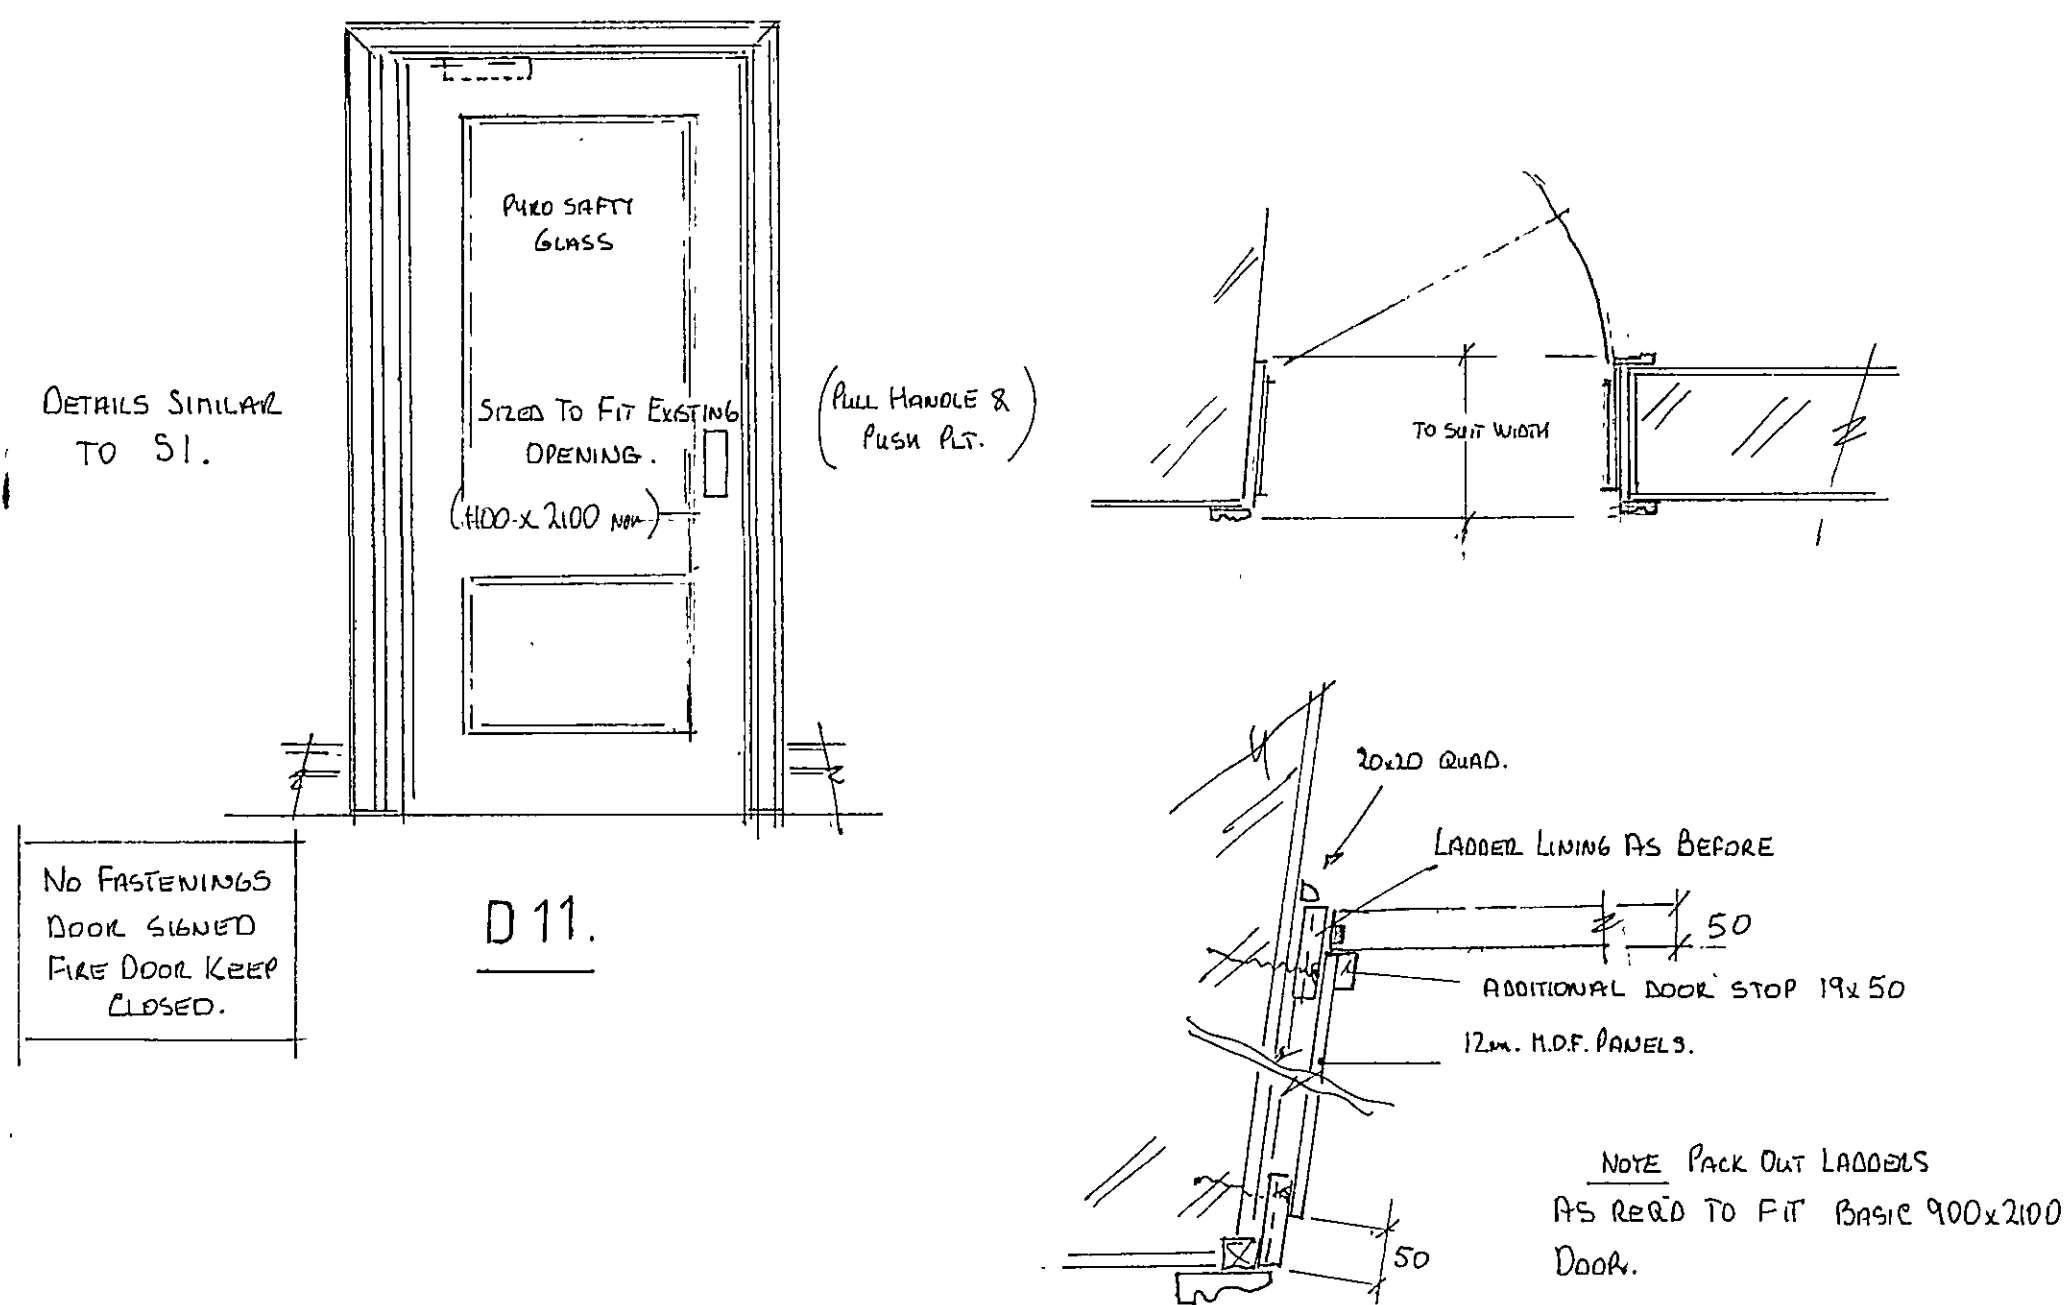

DOOR N°	ROOM SERVED	DOOR STYLE	FRAME / LINING	DOOR FURNITURE	SIZE	PAINT.
D1	DISABLED TOILET.	EXISTING SOLID PLAIN PANEL.	SIMPLE LINING WITH ARCHITRAVES.	S.S. CONTEMPORARY LEVER HANDLES. PROVIDE SUITABLE EMERGED SIGN LOGGING/EMERGENCY RELEASE.	920x1980 (ACTUAL DIMENSION)	YES.
D2.	REAR LOBBY	EXISTING 1/2 F.D. SOLID PLAIN PANEL.	SIMPLE LINING WITH FIRE PROOF DOOR CHECKS AND ARCHITRAVES.	S.S. TO MATCH ABOVE. LIVERY	800x1980	YES.
D3	ESCAPE DOOR FROM REAR LOBBY	EXISTING 1/2 F.D. SOLID PANEL.	-do-	PANIC BAR OPENING	EXISTING	YES
D4	ESCAPE DOOR TO OUTSIDE.	EXISTING SOLID PANEL. (EXTERIOR)	EXISTING.	-do-	EXIST.	YES
D5.	STAFF W.C.'s	EXISTING PLAIN PANEL.	SIMPLE LINING WITH ARCHITRAVES.	S.S. LEAVES WITH NOTICE LATCH.	840x1980	YES
D6	W.C. CUBICLE	EXISTING -do-	-do-	S.S. LEAVES TO MATCH ABOVE LOCKING FROM INSIDE WITH EMERGENCY RELEASE.	-do-	YES
D7	W.C. CUBICLE	EXISTING -do-	-do-	-do-	-do-	YES
D8	I.T. EQUIPMENT ROOM.	NEW 4 PANEL SOLID	LADDER TYPE LINING WITH ARCHITRAVES.	BRASS GEORGIAN LEVER HANDLES. NOTICE LATCH.	800 x 1980 OR AS REQ'D TO SUIT LININGS IN EXISTING OPENING.	YES
D9	2ND FLOOR OFFICE	NEW 4 PANEL SOLID	SIMPLE LINING WITH ARCHITRAVES LOOSE DOOR STOP	-do- + LOCKING.	-do-	YES
D10	2ND FLOOR BOARD ROOM.	NEW 4 PANEL SOLID	LADDER TYPE LINING WITH ARCHITRAVES.	-do-	-do-	YES.
D11.	2ND FLOOR LANDING.	NEW GLAZED 2 PANEL FIRE CHECK	-do- + FIRE CHECK STOPS.	HYDRAULIC CLOSER. PULL HANDLE / PUSH PLT. NON LATCHING	NOM 900x2100	YES

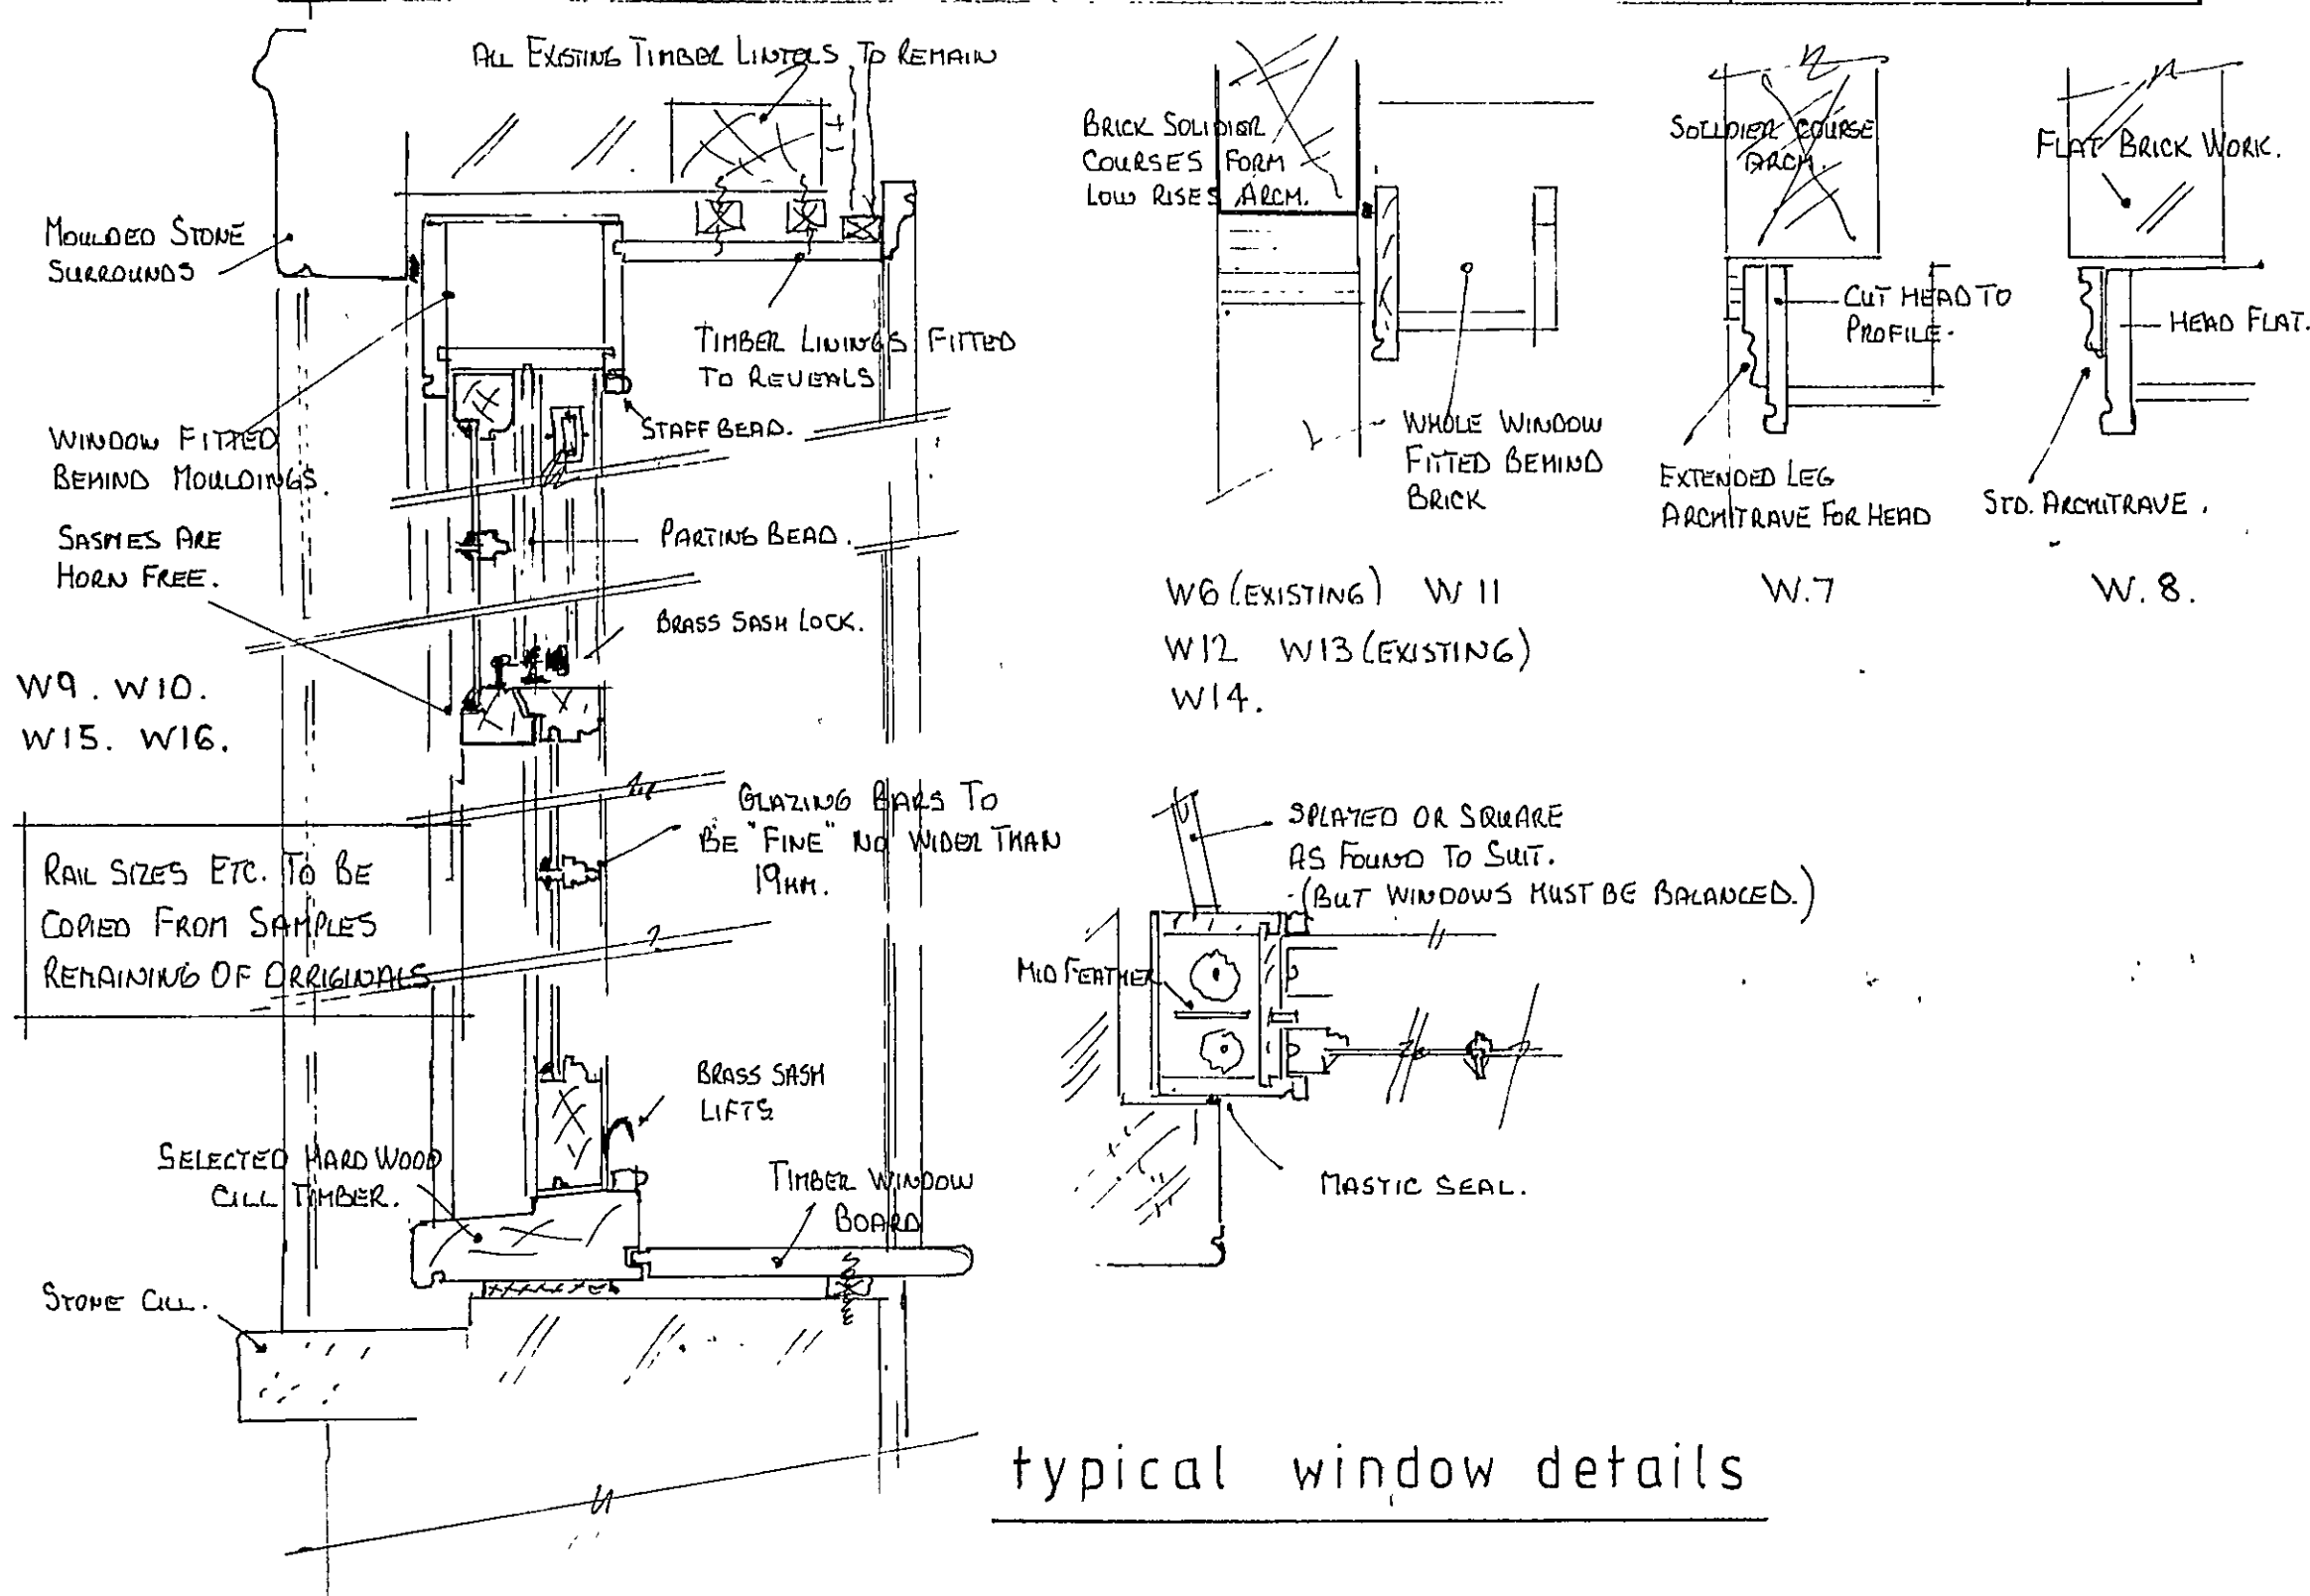

typical window details

	STYLE.	ROOM SERVED	REVEALS.	SIZE	PAINT.
W 1.		LOWER STAIR- WELL.	NARROW TIMBER WITH ARCHITRAVES & WINDOW BRD.	750 x 1360 H. W.	YES
W 2 W 3.		EXIST. 1ST FLOOR LOBBY. REPLACE OBSOLETE GLASS WITH CLEAR.	PLASTERED.	EXIST.	YES.
W 4 W 5		EXIST. W.C CUBICLES NO CHANGE	PLASTERED. TILED CILL.	—	YES.
W 6		EXIST. KITCHEN/MESS ROOM. NO CHANGE.	WIDE TIMBER WITH ARCHITRAVES AND WIDE W/BRD.	EXISTING. (940 x 1800)	YES
W 7		SINGLE HUNG I.T. EQUIPMENT ROOM.	PLASTERED TIMBER W/BRD	1020 x 1070	YES.
W 8		PATTERNED GLASS SQUARES -do-	MED. TIMBER WITH ARCHITRAVES AND W/BRD.	750 x 1520.	YES.
W 9 W 10		GENERAL OFFICE.	WIDE TIMBER WITH ARCHITRAVES AND W/BRD.	1120 x 1775	YES.
W 11.		LANDING TO UPPER STAIRS.	-do-	1000 x 1560	YES
W 12 W 13		13 EXISTS 2ND FLOOR OFFICE NB. W13 IS STILL IN PLACE AND MIGHT BE REPAIRABLE	-do-	950 x 1770 NB. 13 HAS VERY SKEWED HEAD.	YES
W 14		OPEN WAITING AREA.	-do-	900 x 1750	YES
W 15 W 16		SAFTY GLASS. BOARD ROOM	-do-	1150 x 1500	YES

WINDOW NOTES

THE EXISTING TIMBER VERTICAL SLIDING SASH WINDOWS INCORRECTLY REMOVED REMAIN AS DISCARDED "BITS & PIECES". ALSO STILL REMAINING ON SITE ARE THE C.I. SASH WEIGHTS. IT IS INTENDED TO USE THE OLD PARTS AS PATTERN GUIDES FOR THE NEW UNITS. AND RE-USE THE OLD SASH WEIGHTS.

THE SIZES GIVEN ARE FOR GUIDE PURPOSES. THE MANUFACTURE MUST RE-CHECK AND ENSURE THAT EACH NEW WINDOW WILL SIT CORRECTLY WITHIN THE EXISTING OPENING.

TRADITIONAL CONSTRUCTION METHODS ARE TO BE USED. THE ONLY CONCESSION BEING SOME DISCRETE DRAUGHT STRIPPING. PROVIDE NEW PULLEY WEIGHTS SASH FASTENINGS ETC. USE SUITABLE WAXED SASH CORDS FOR STRINGING WEIGHTS.

GLASS WILL BE 3mm CLEAR FIXED WITH SPRIGS & LINSEED OIL PUTTY. REBATES WILL BE PAINTED PRIMER & 1 COAT W/COAT. BEFORE GLAZING. N.B. WINDOWS W.15. & W.16. HAVE GLASS ALMOST DOWN TO FLOOR LEVEL. THE SMALL PANE SIZE DOES MAKE THEM SAFER BUT IN THESE LOWER SASHES IT IS BETTER TO USE TOUGHENED GLASS.

ALL VERTICAL SASH WINDOWS PROVIDE ADEQUATE "MEANS OF ESCAPE"

SHDC
Planning & Development
23 MAR 2007
Ref: 0377/07

SUPERSEDED