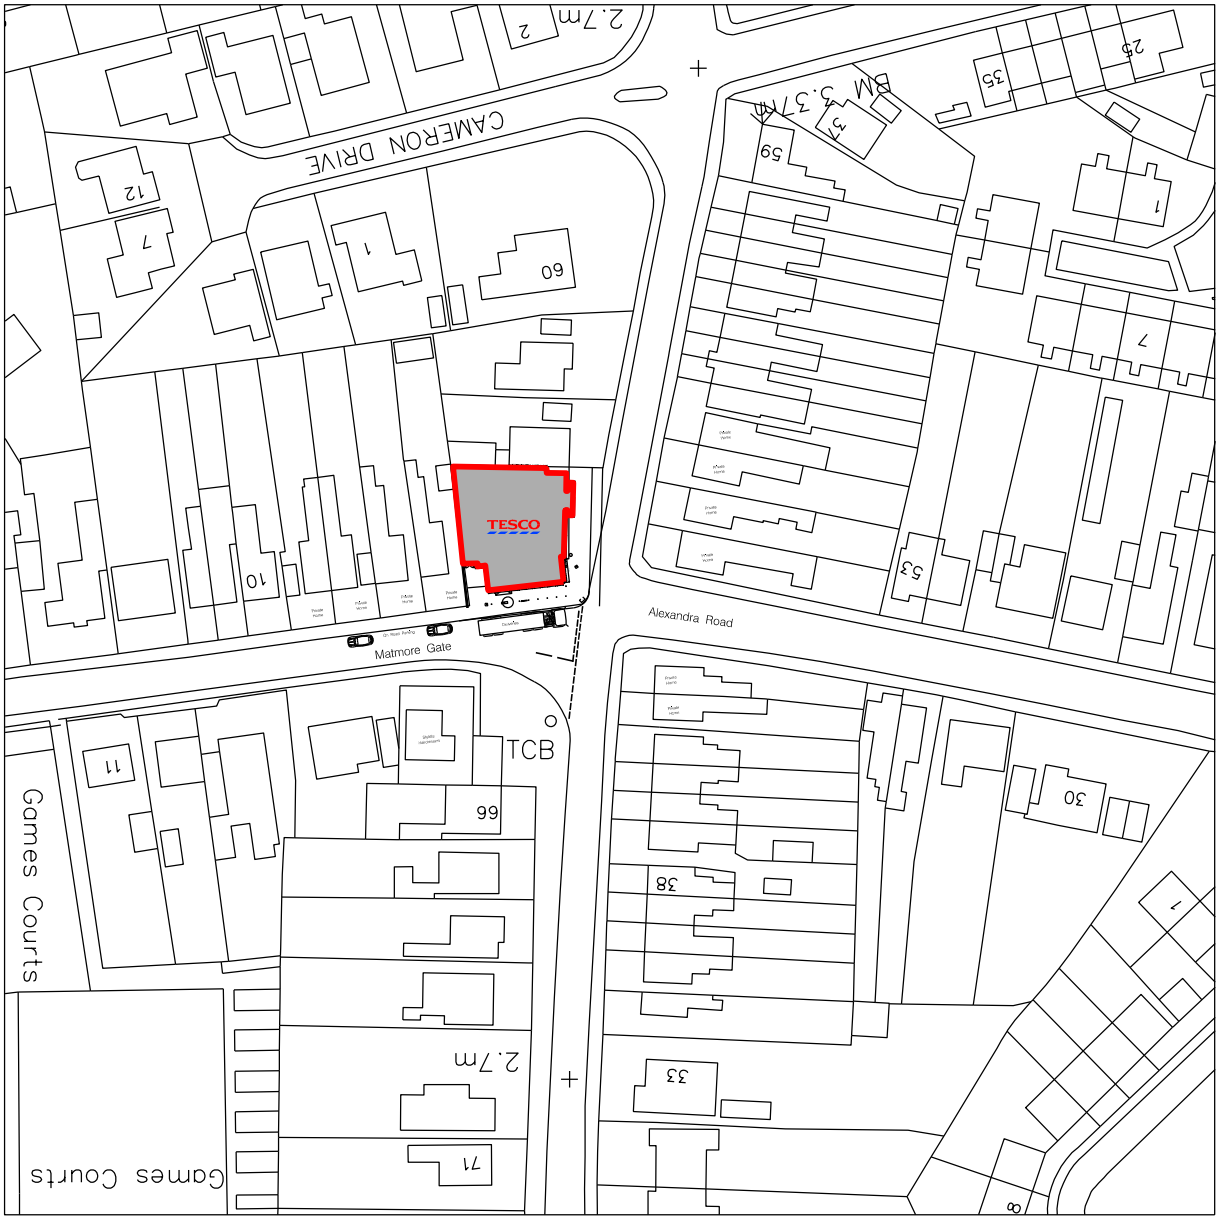

REV.	AMENDMENTS	DATE

N

0	SCALE 1:50	2m
0	SCALE 1:100	4m
0	SCALE 1:200	8m
0	SCALE 1:500	20m
0	SCALE 1:1250	50m

PROJECT
3308 SPALDING MATMORE EXPRESS

DESCRIPTION
EXISTING LOCATION PLAN

DRAWING NO. 3308sp##.dgn

PHASE ISSUE ##

SCALE 1:1250@A4

DATE 30.04.2014

TESCO

STORE PLANNING

TESCO STORES LIMITED
STORE PLANNING DEPARTMENT
PROPERTY SERVICES
P.O. BOX 400, CIRRUS BUILDING, SHIRE PARK
WELWYN GARDEN CITY, HERTS. AL7 1GA
TELEPHONE : 01707 395150

THE COPYRIGHT AND ALL OTHER RIGHTS IN AND REGARDING TO THIS PUBLICATION BELONG TO AND ARE THE SOLE PROPERTY OF TESCO STORES (UK) LTD.
ALL RIGHTS ARE RESERVED. NEITHER THE WHOLE NOR ANY PART OF THIS PUBLICATION MAY BE REPRODUCED OR TRANSMITTED IN ANY FORM OR BY ANY ELECTRONIC OR MECHANICAL MEANS, INCLUDING PHOTOCOPYING AND RECORDING OR FROM ANY RETRIEVAL SYSTEM, WITHOUT PRIOR WRITTEN LICENCE FROM THE OWNER.
© 1997 TESCO STORES LIMITED

NOTES:
– ALL DIMENSIONS SHOULD NOT BE SCALED (EXCEPT FOR PLANNING PURPOSES). ALL DIMENSIONS SHOULD BE CHECKED ON SITE PRIOR TO COMMENCEMENT OF ANY WORKS.
– DRAWINGS SHOULD ONLY BE USED FOR THE PURPOSE OF THEIR INTENDED WORKS. DRAWINGS ARE NOT BE USED FOR ALTERNATIVE WORKS.
– NORDEN CAN NOT ACCEPT RESPONSIBILITY FOR ANY DAMAGE TO COMPUTER SYSTEMS WHICH MAY RESULT FROM VIRUSES THAT MAY BE CONTAINED WITHIN OUR DATA PROVIDED.