

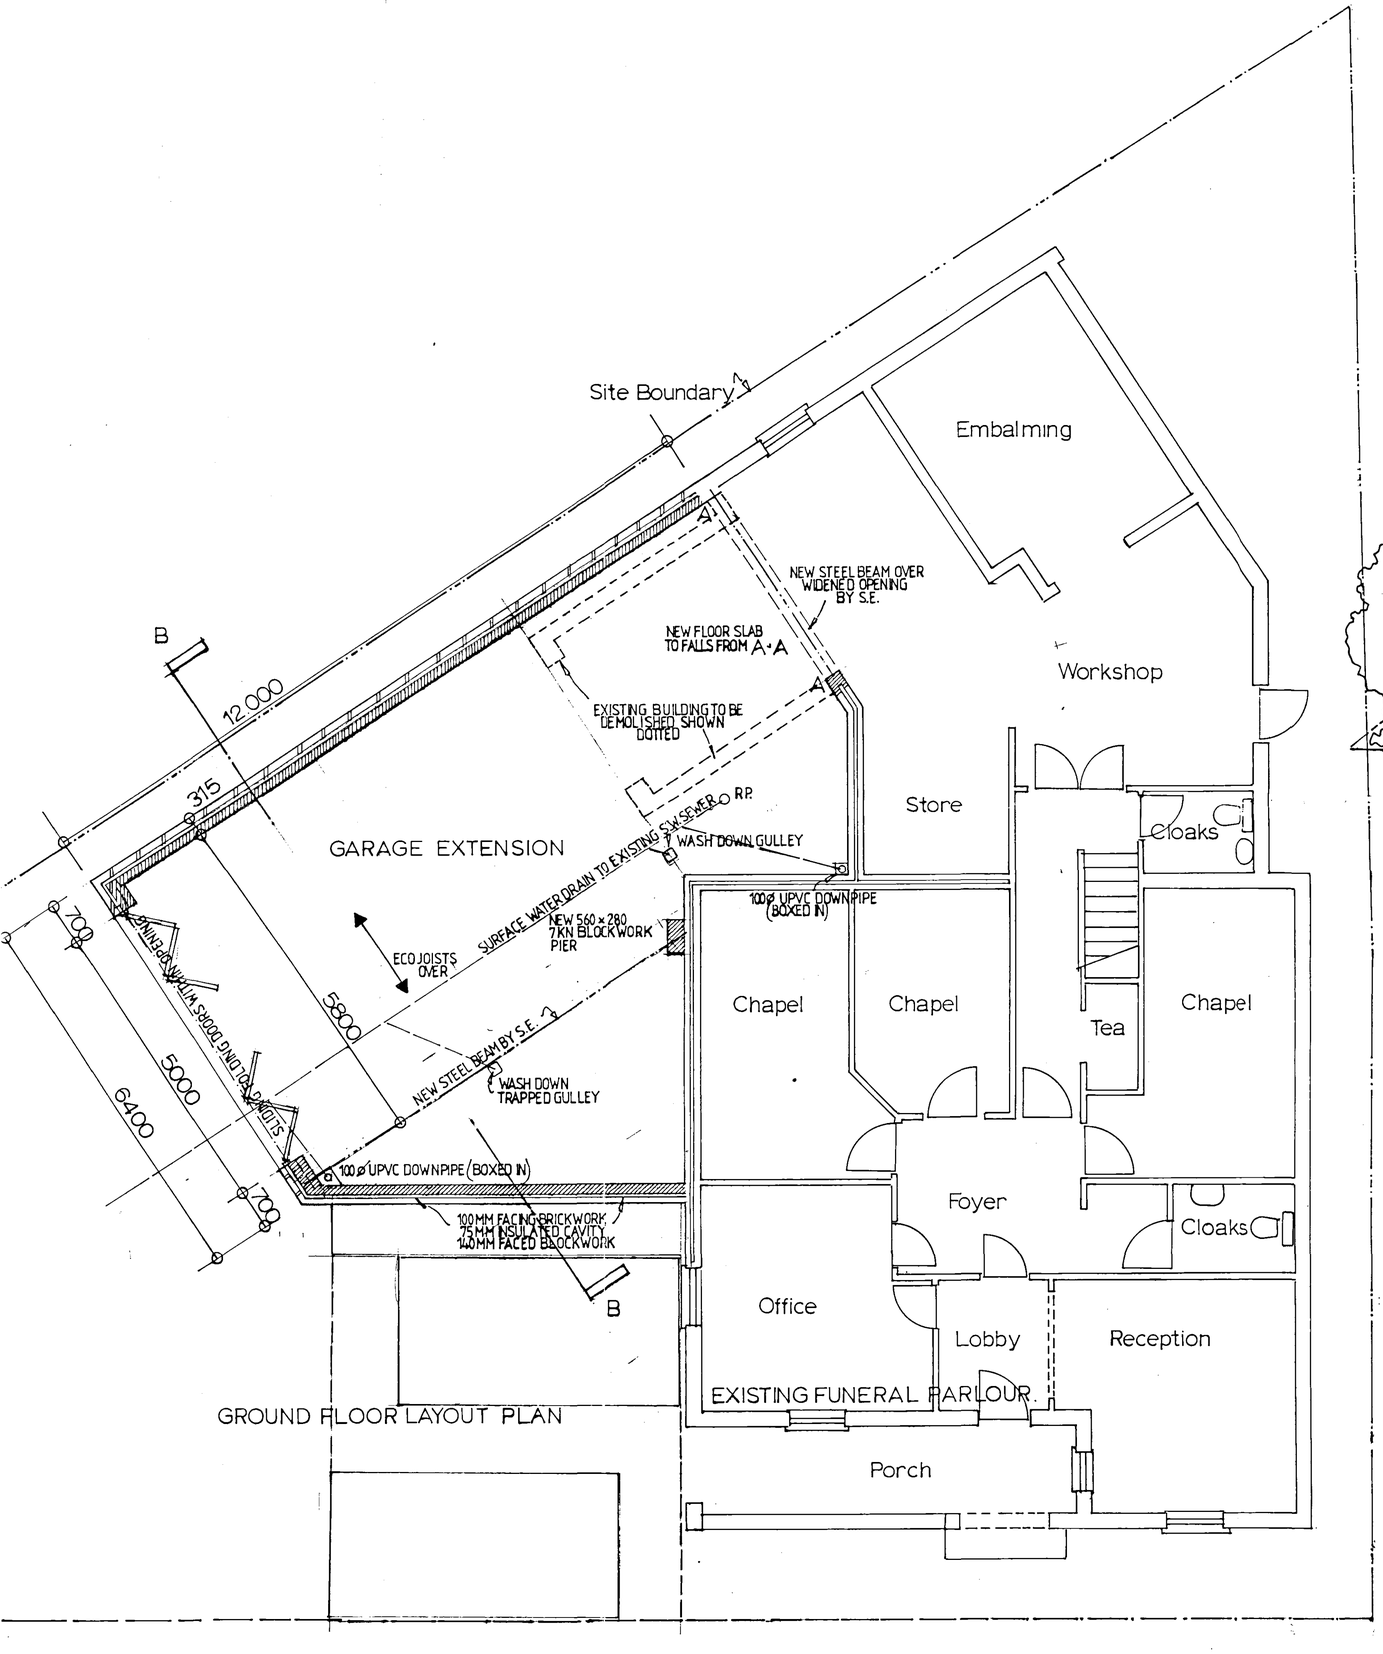


GROUND FLOOR LAYOUT PLAN

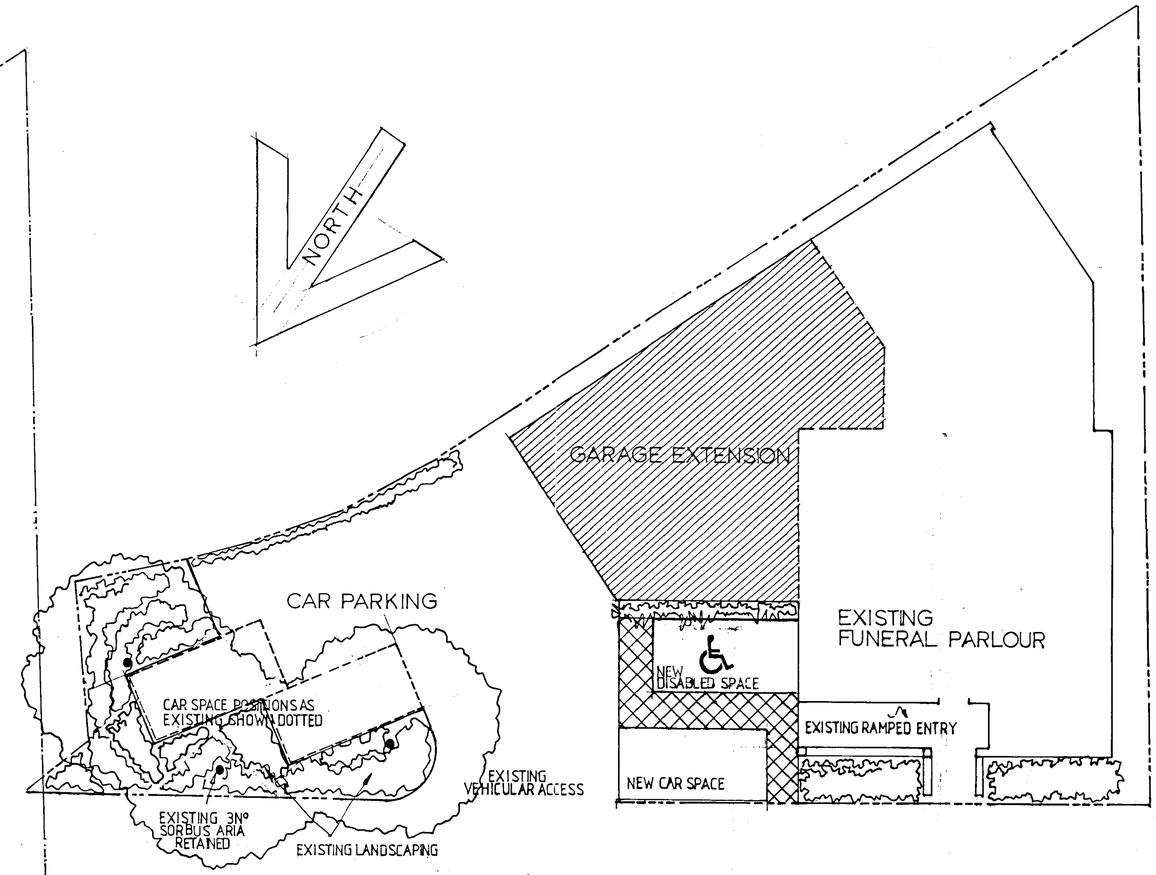

SITE LAYOUT PLAN SCALE 1 : 100

DETERMINED PLAN

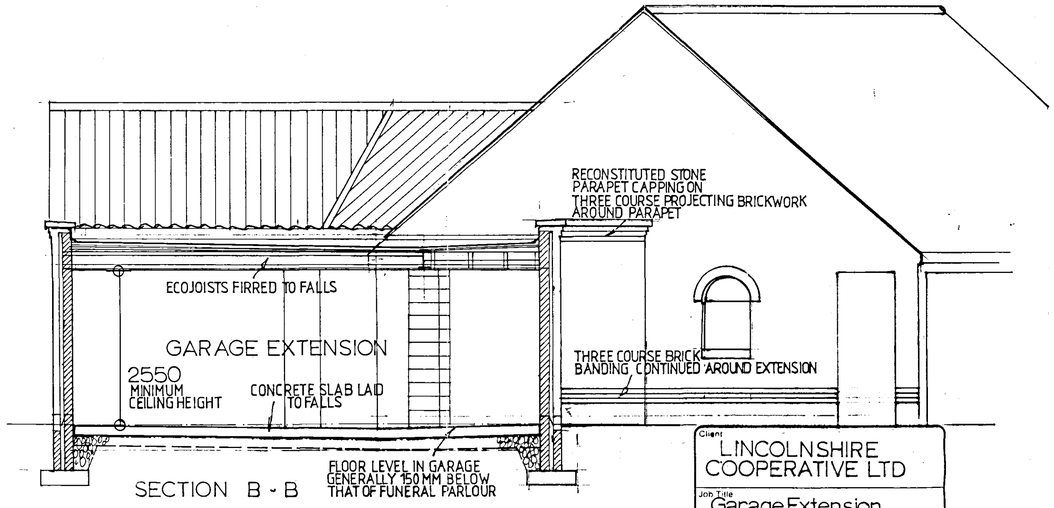

SECTION B - B

Client
LINCOLNSHIRE COOPERATIVE LTD

Job Title
Garage Extension
St John's Road
Spalding Lincs.

SHDC
Planning & Development
21 MAR 2005
Ref: 0378/05

Morley Newborn
architectural technicians
16a Portland Street Lincoln LN5 7JX Tel. Lincoln (0522) 542589
Fax. No. (0522) 530652

Date March 2005 Scale 1:50 1:100
Drawing No 1904:05:1