




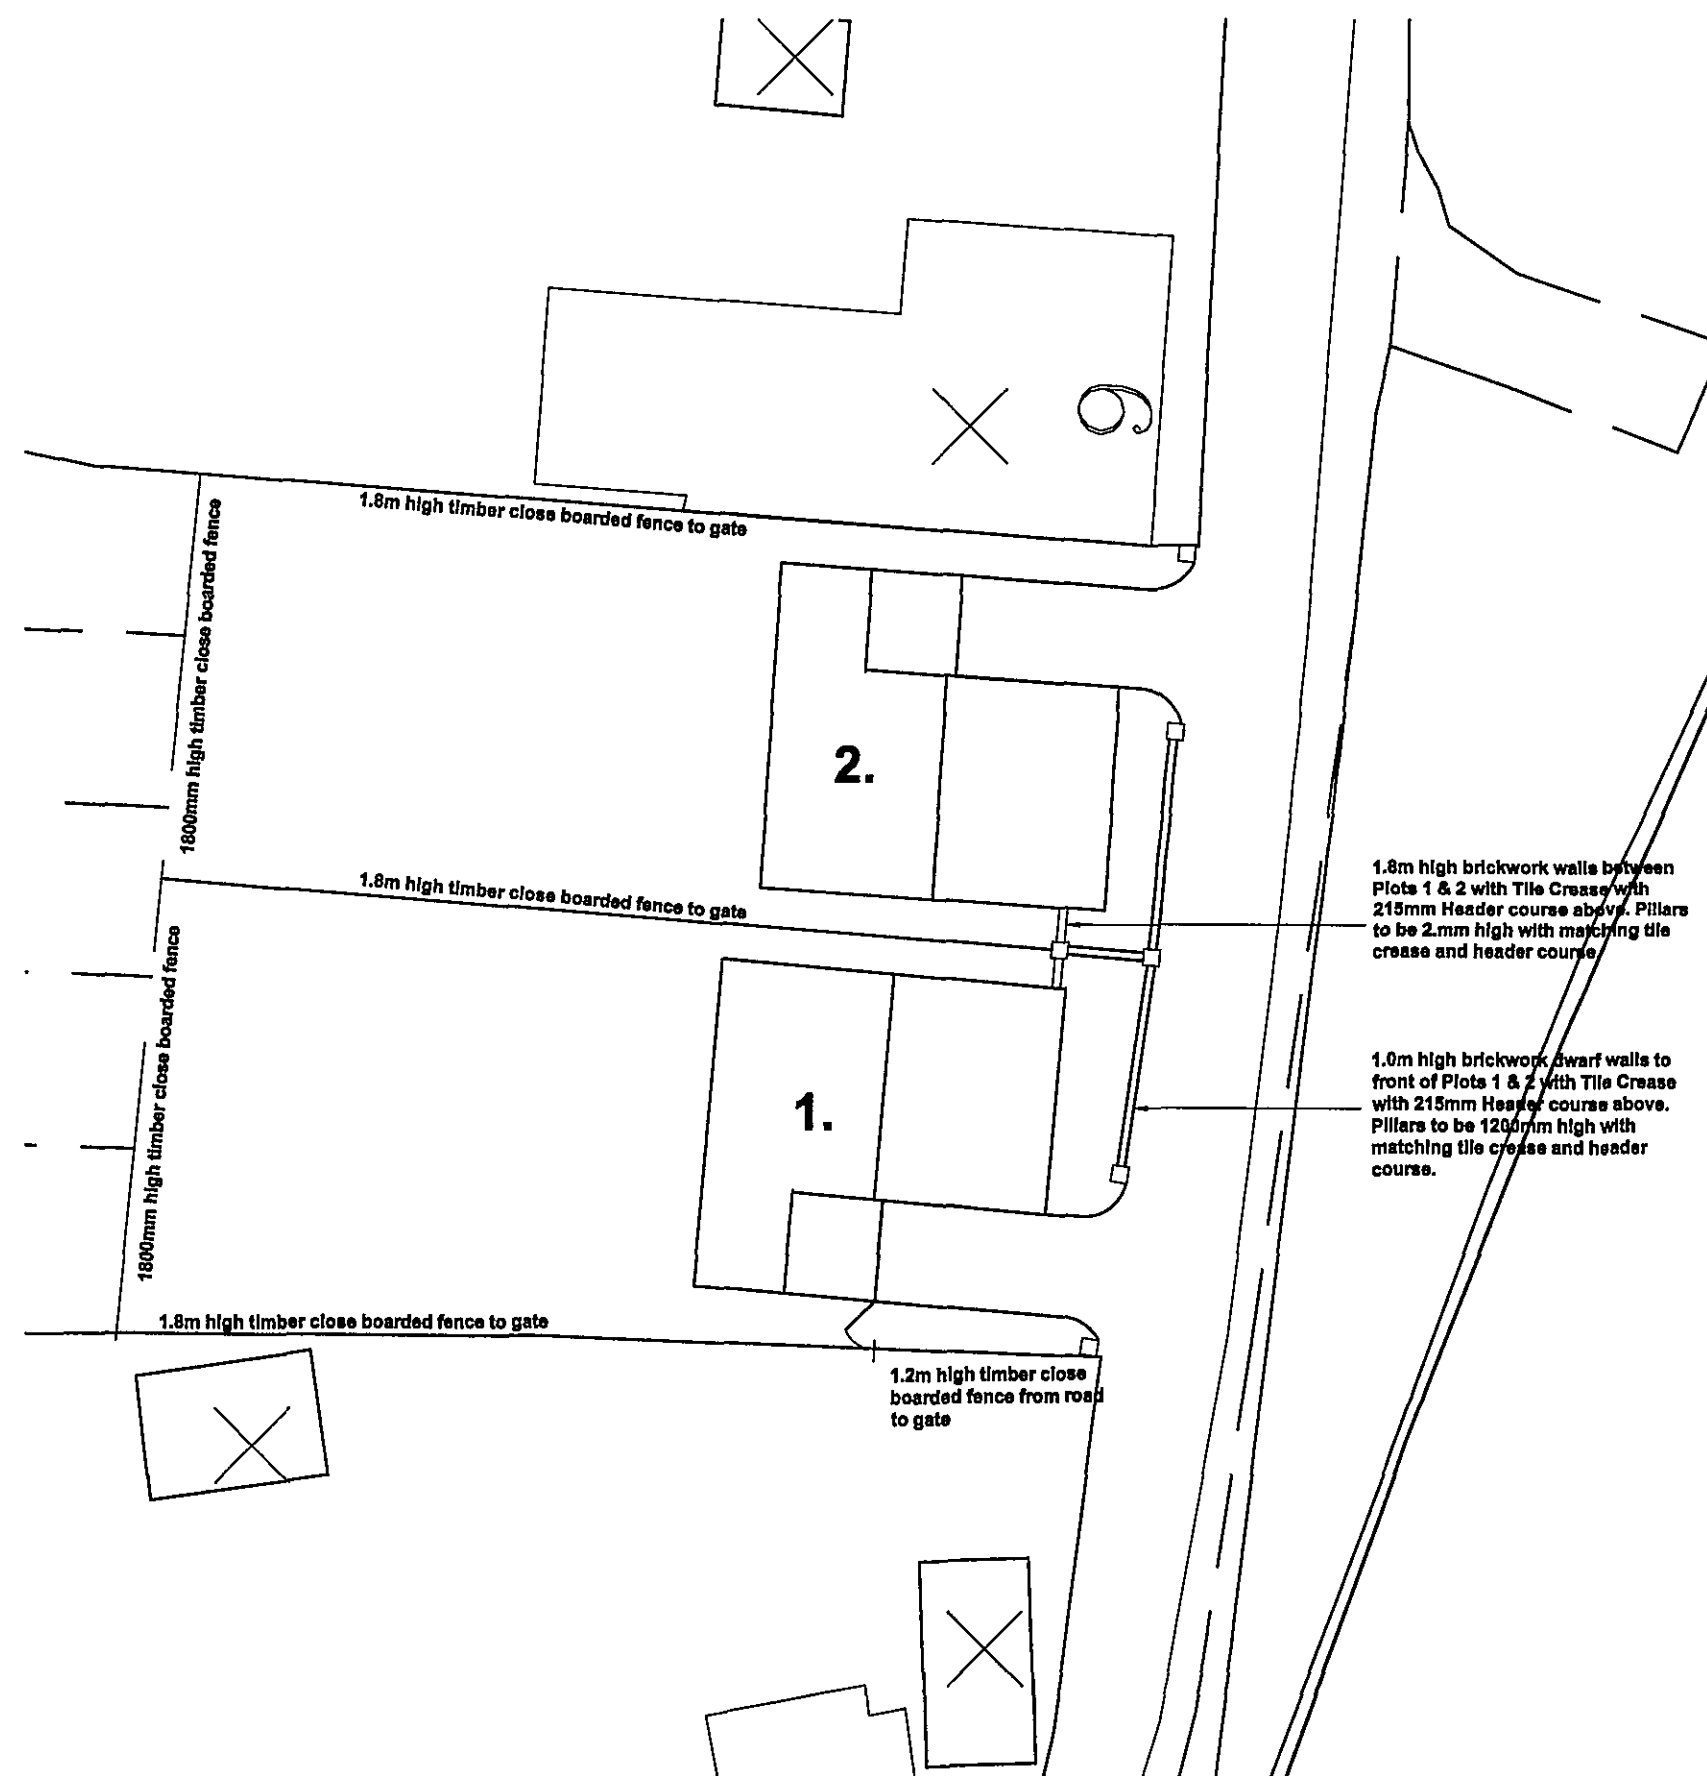

Site Block Plan
Scale 1:200

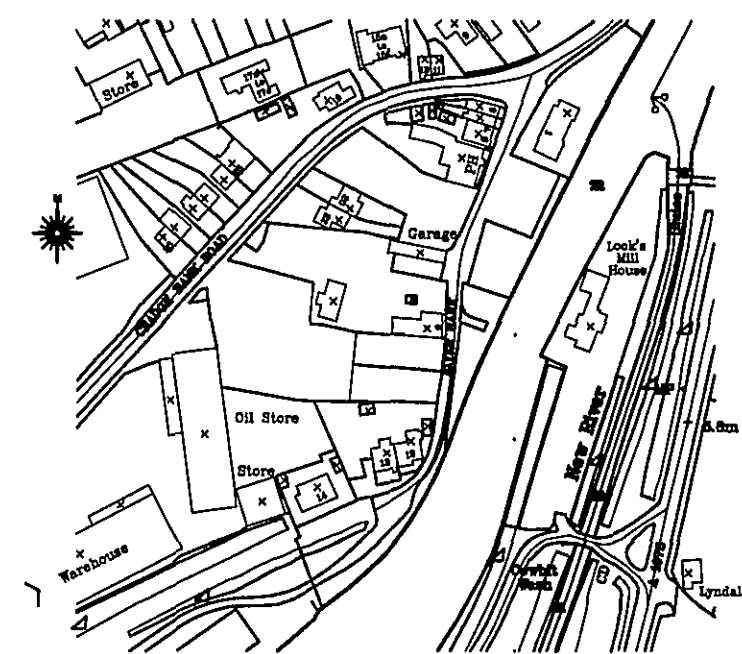

Site Location Plan
Scale 1:2500

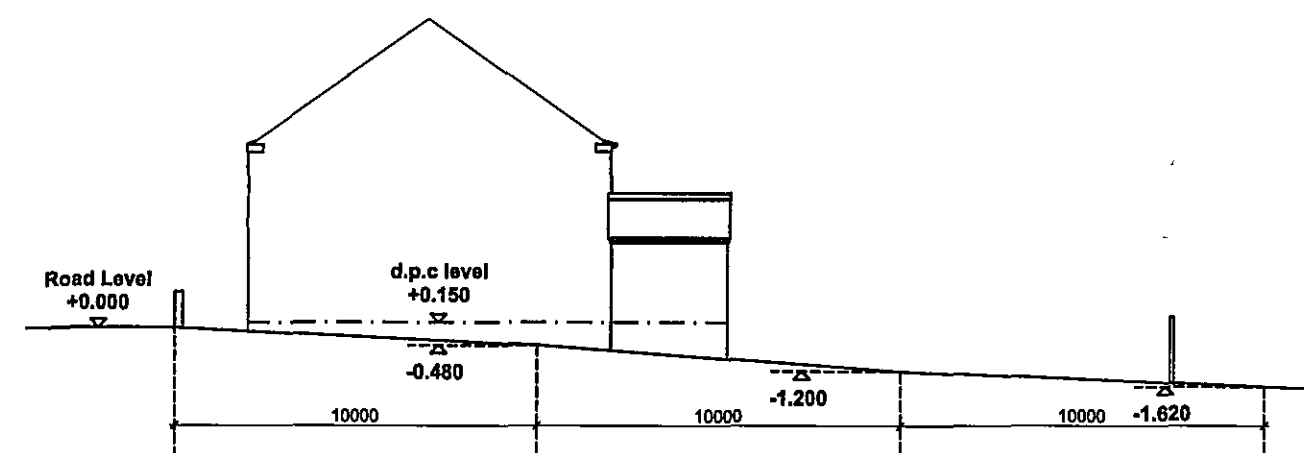

Site Section
Scale 1:200

**DETERMINED
PLAN**

SHDC
Planning & Development
23 MAR 2007
Ref: 038/07

Client: **Brian Harding Construction**
Water Cottage
16A Water Lane
Spalding
PE11 2TQ

Site
Proposed Residential
Development @ River
Bank, Spalding

Drawing Title:
Site Location Plan

**remway
design**
2 Red Lion Street
Spalding
Lincs
PE11 1SX
Tel / Fax: 01775 788 921
Mobile: 07815 112 058
e-mail: jason@remwaydesign.co.uk

Date: **dec06** Scale: **As Noted**

Drawing No:
rem 1201-12