
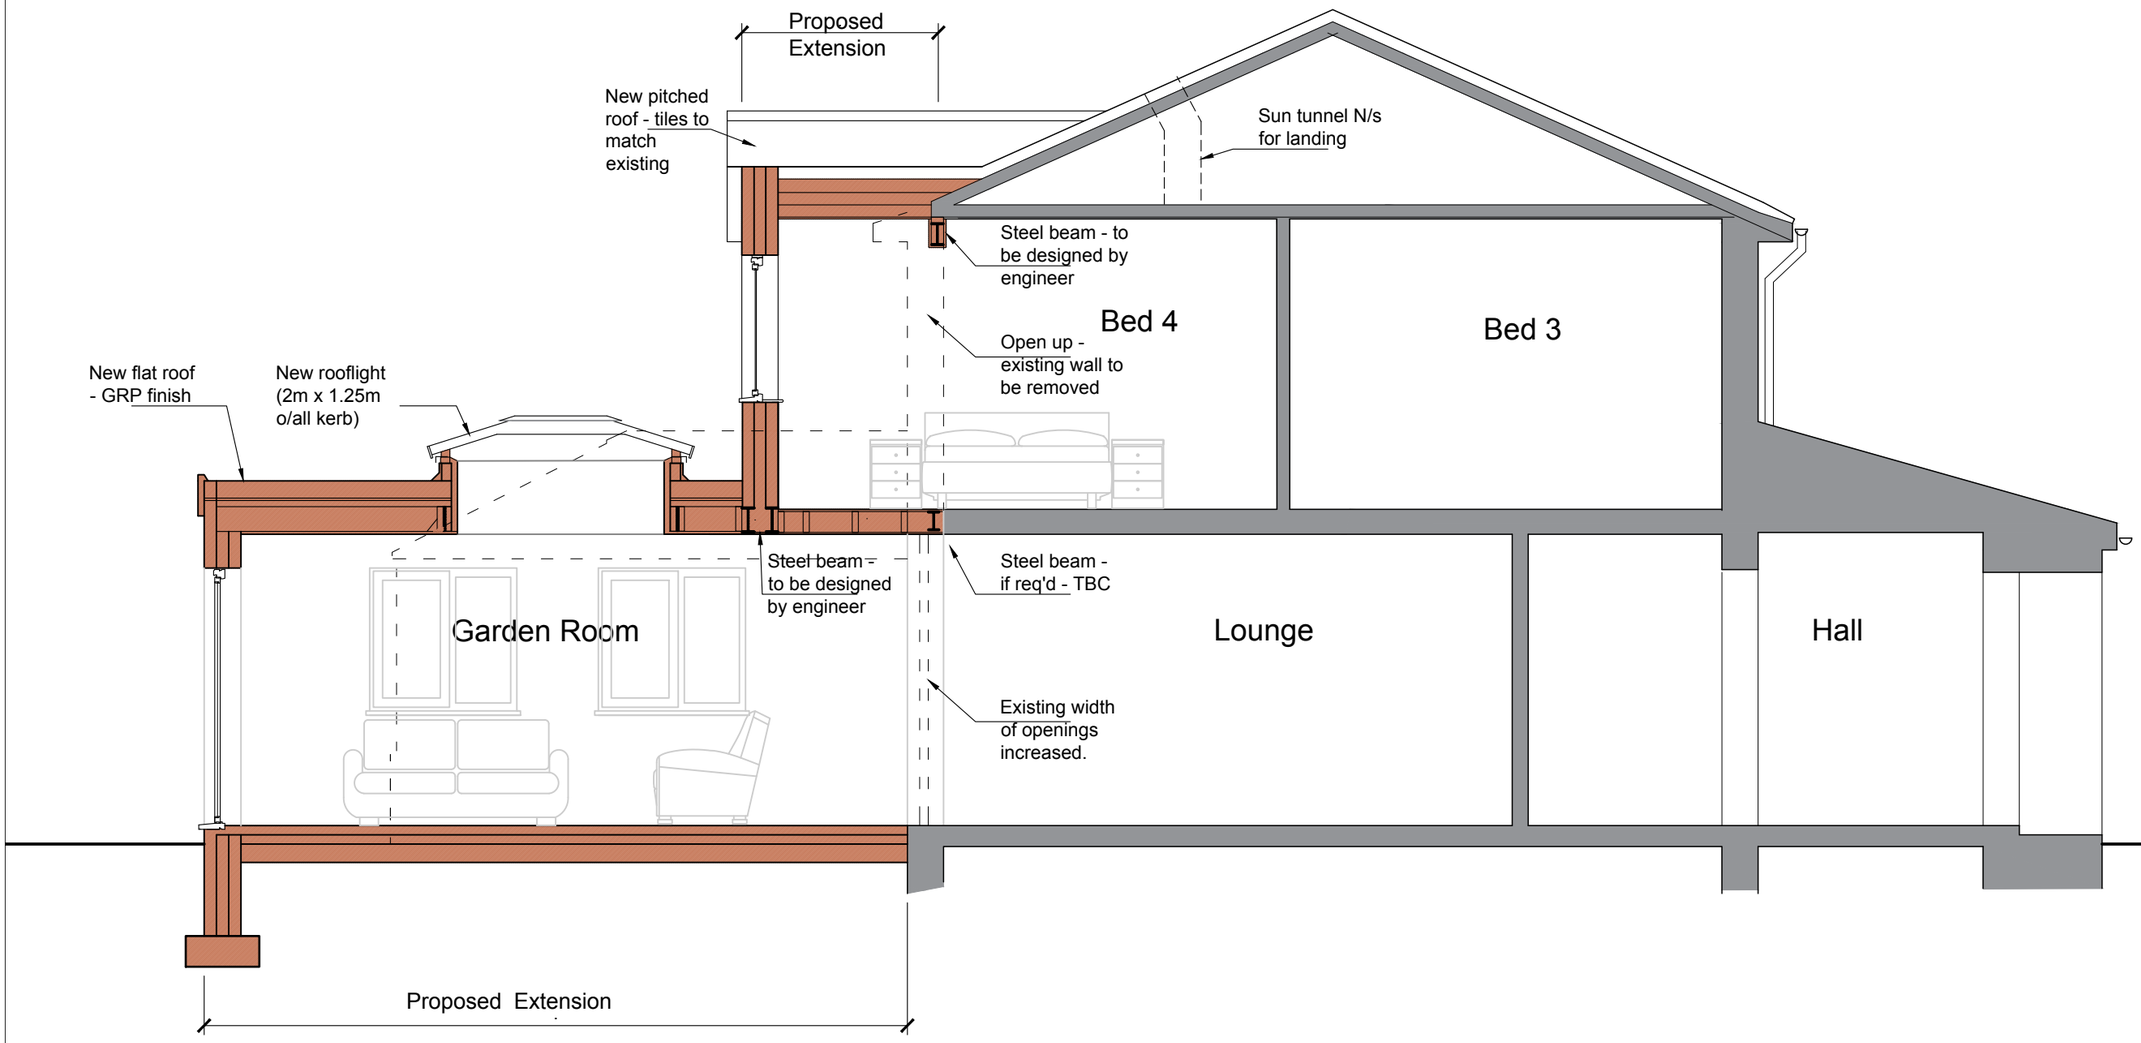


Section Thru Garden Room

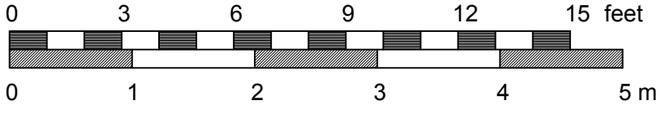

Rev B Mar 2021 Information added

Colour

J M A D Architecture
www.jennymcintee.co.uk info@jmadarch.co.uk Tel 07921 003153

Project:	Extension & Alterations	Date:	February 2021
Address:	14 Saxon Close, Spalding Lincs PE12 6AX	Scale:	1:50 on A3
		drawn: TW	checked: JM
Client:	Mr & Mrs Rains	Job No:	19120
Drawing Title:	Proposed Section	Dwg No:	07 B Prelim