




FRONT (south)

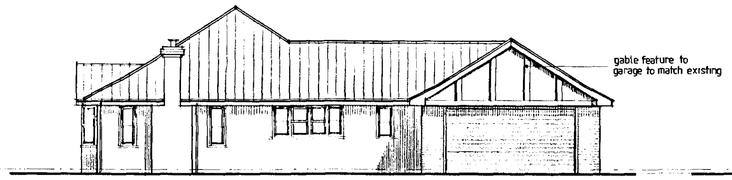

SIDE (east)

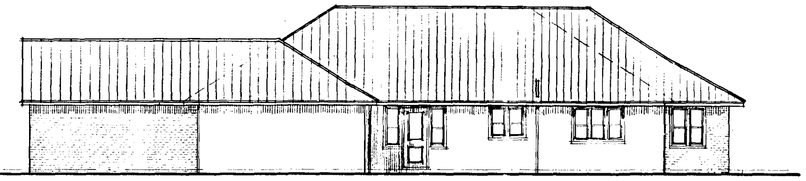


REAR (north)

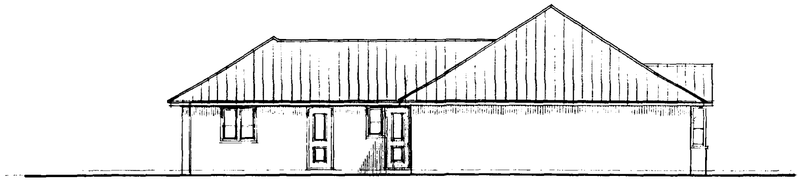


SIDE (west)


ELEVATIONS AS PROPOSED

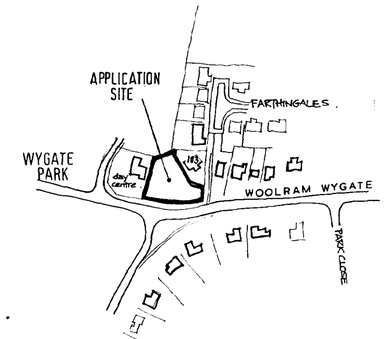

LOCATION PLAN
1:2500 scale

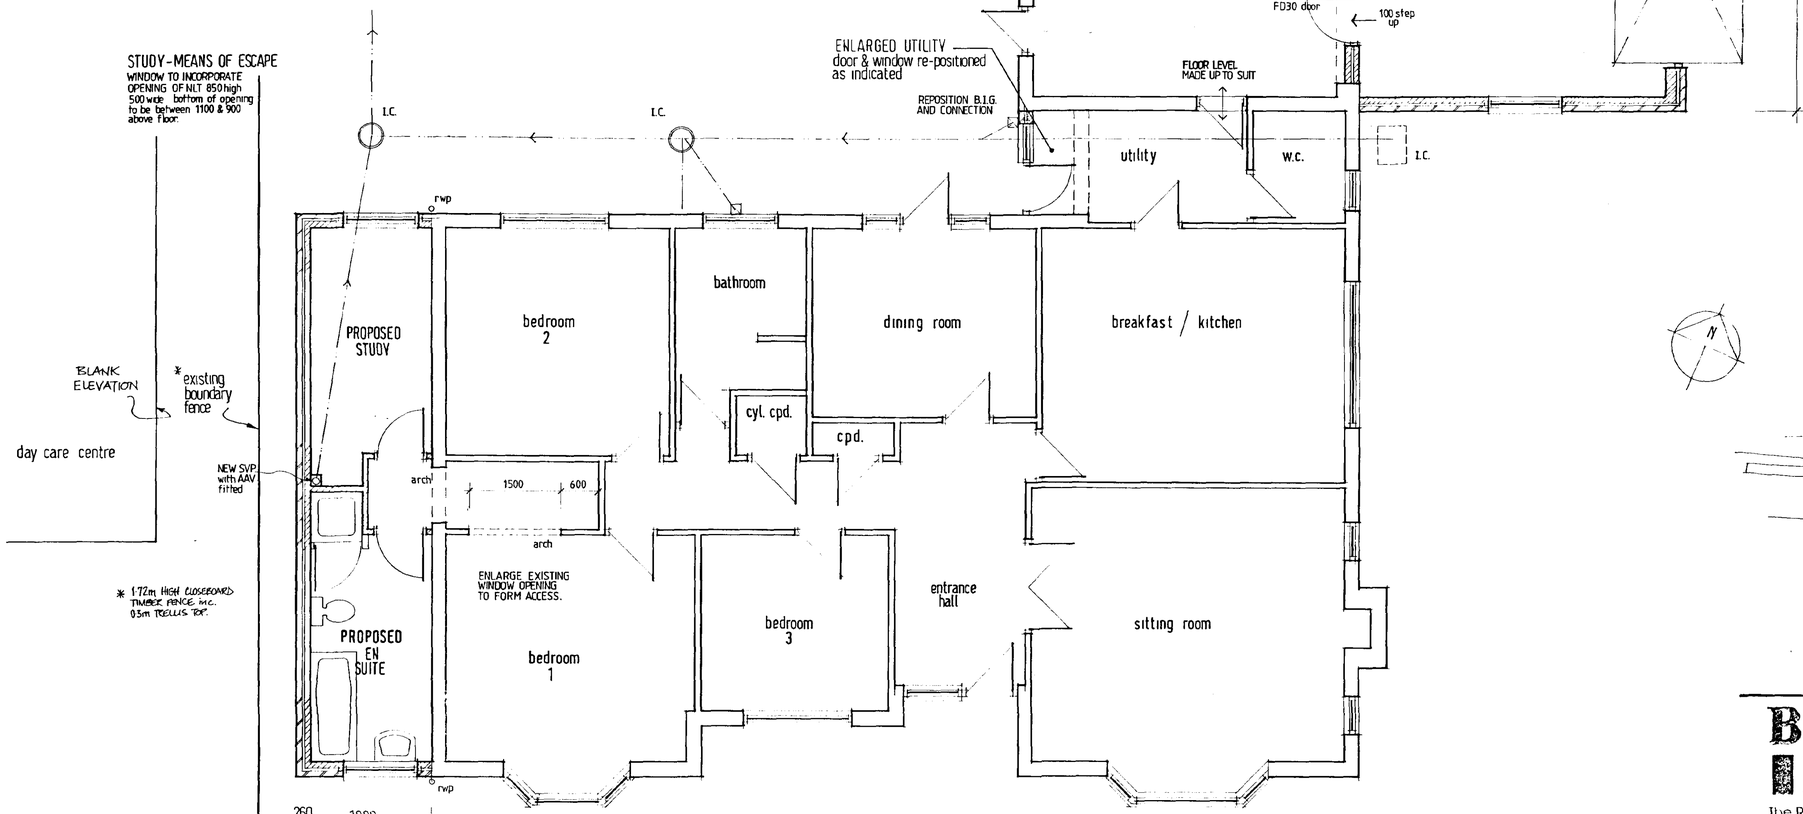

FLOOR LAYOUT AS PROPOSED

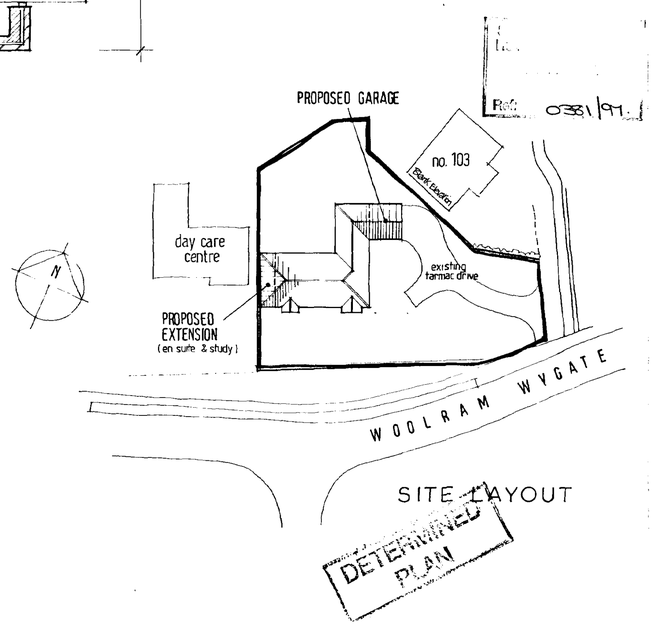

SITE LAYOUT

DETERMINED PLAN

BROADGATE BUILDERS LTD
The Race Ground
Spalding
Lincolnshire
PE11 3AP
Telephone: 01775 725616
Facsimile: 01775 720097

PROPOSED EXTENSIONS & ALTERATIONS
No. 101 WOOLRAM WYGATE
SPALDING
for Mr. & Mrs. PERLE

•floor layout • site layout•
•elevations • location plan

1:500 1:100 1:50

970301/01P