
DO NOT SCALE – IF IN DOUBT, ASK

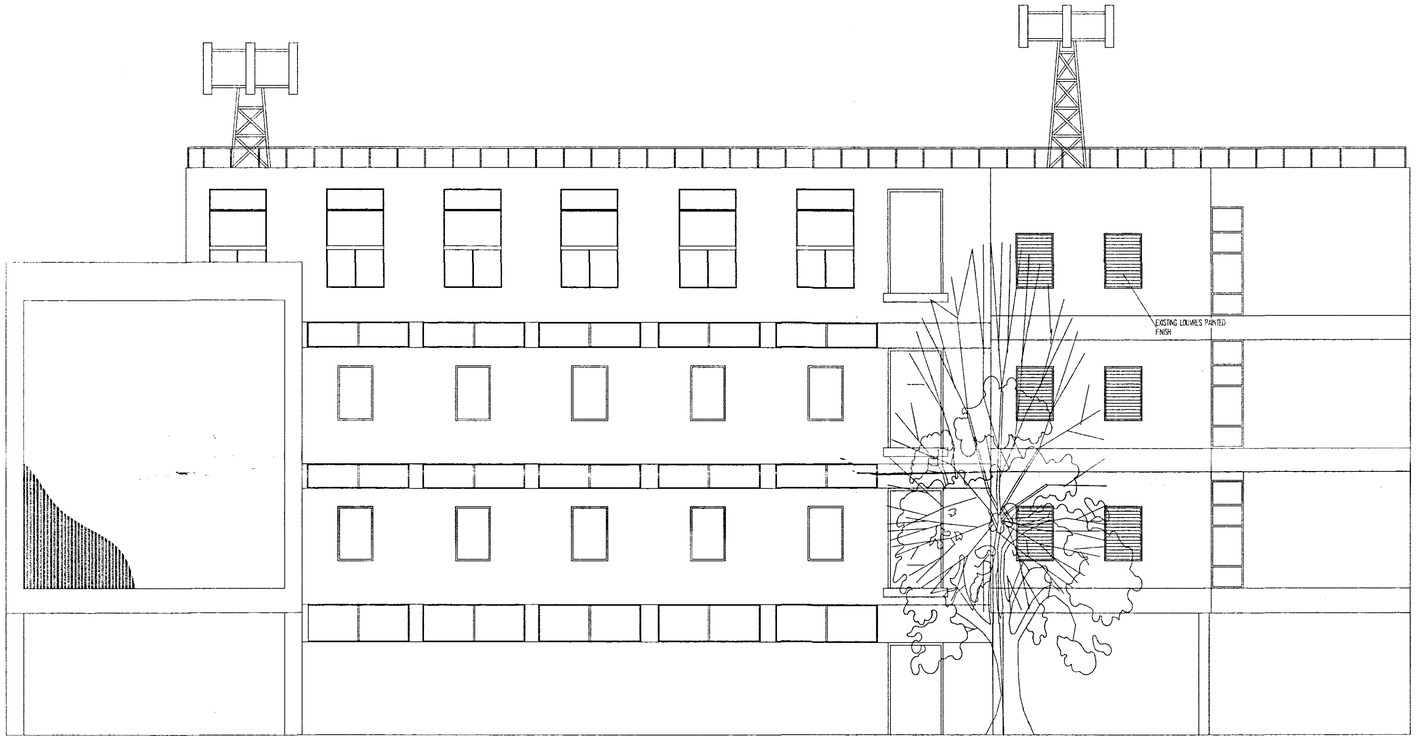

EXISTING ELEVATION

NOTE:

AT TIME OF SURVEY/DRAWING DUCT ROUTES SHOWN WERE CLEAR OF OBSTRUCTIONS

1. ALL DIMENSIONS ARE TO BE CHECKED ON SITE.
2. ALL SIZES ARE NOMINAL.

CONTROLLED

REV.	DATE	DRN.	MODIFICATION	CHECKED

THIS DRAWING MUST NOT,WITHOUT THE CONSENT OF WEATHERITE BUILDING SERVICES LTD., BE SHOWN TO ANY PERSON NOT EMPLOYED BY THE RECIPIENT, OR BE COPIED OR USED FOR THE PURPOSE OF MANUFACTURING ANY ARTICLE SHOWN IN THIS DRAWING. THIS DRAWING, TOGETHER WITH ANY COPIES MADE BY THE RECIPIENT SHALL BE RETURNED TO WEATHERITE BUILDING SERVICES LTD. ON DEMAND. THE COPYRIGHT IN THIS DRAWING SHALL BE AND REMAIN THE SOLE PROPERTY OF WEATHERITE BUILDING SERVICES LTD.

Weatherite
Building Services
Limited

WEATHERITE HOUSE
WESTGATE PARK
TINTAGEL WAY
ALDRIDGE
WS9 8EX

TEL 01922 741641
FAX 01922 741642

CLIENT
BRITISH TELECOM PLC

TITLE
PROPOSED PLANNING LAYOUT FOR SPALDING ATE 1ST FLR

Planning Dept
03 APR 2008
Ref: 382/08

	VELOCITIES m/s
SUPPLY DUCTING	N/A
EXHAUST DUCTING	N/A
INLET DUCTING	N/A
EXHAUST LOUVRE	N/A
INLET LOUVRE	N/A

DATE 20/03/08
CONTRACT No. E.10139
DRAWN C.FIELDING CHECKED I.B.
SCALE 1 : 100

DRNG No. WBS4665

DETERMINED PLAN