

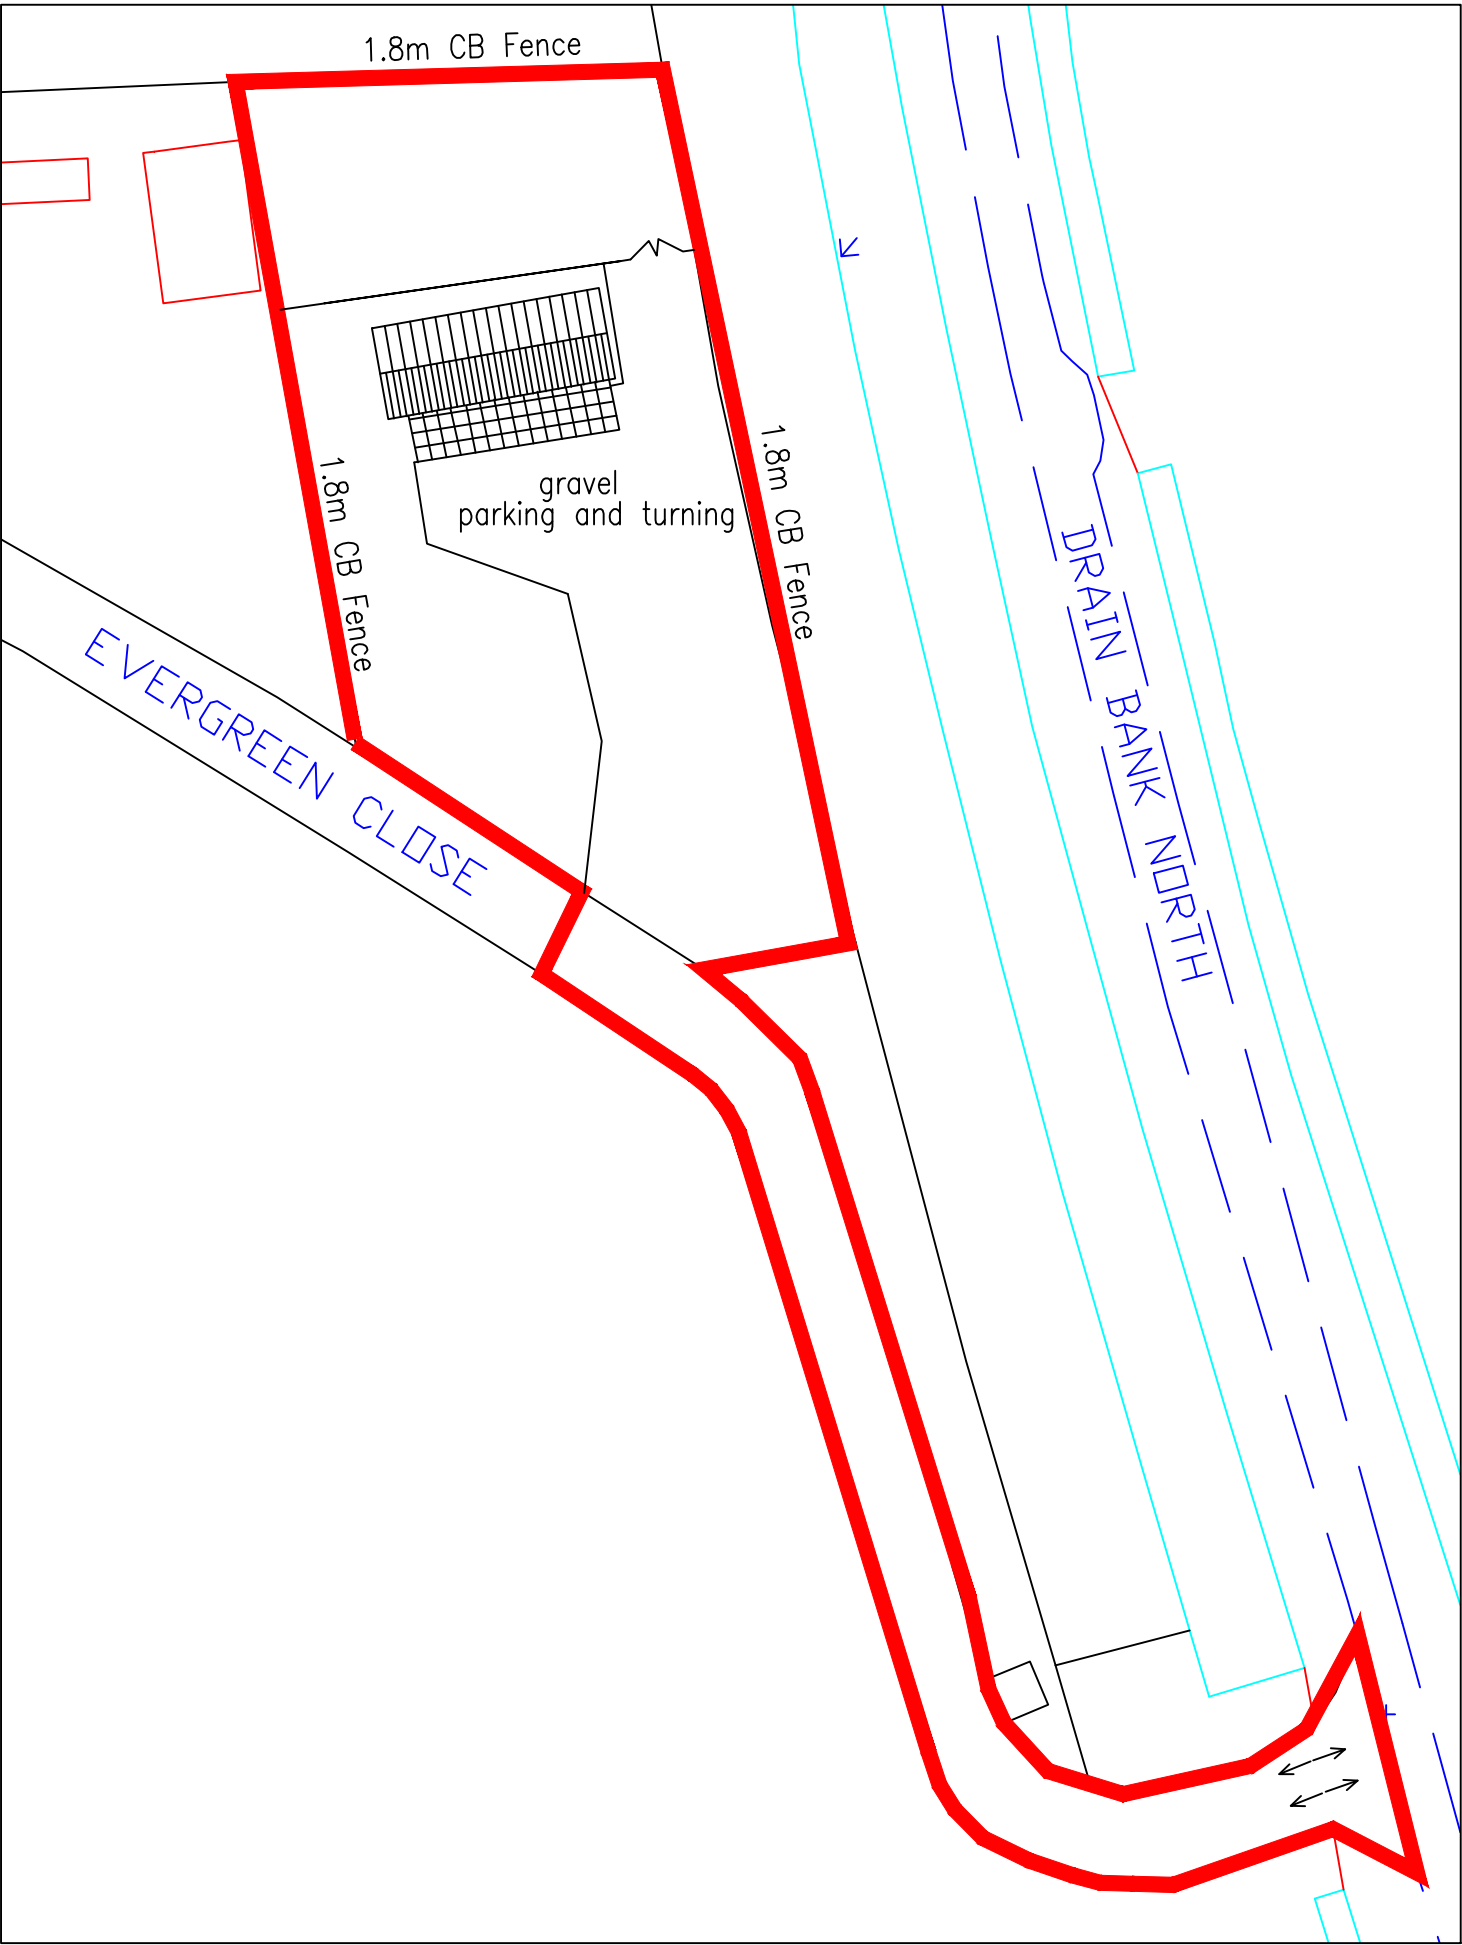


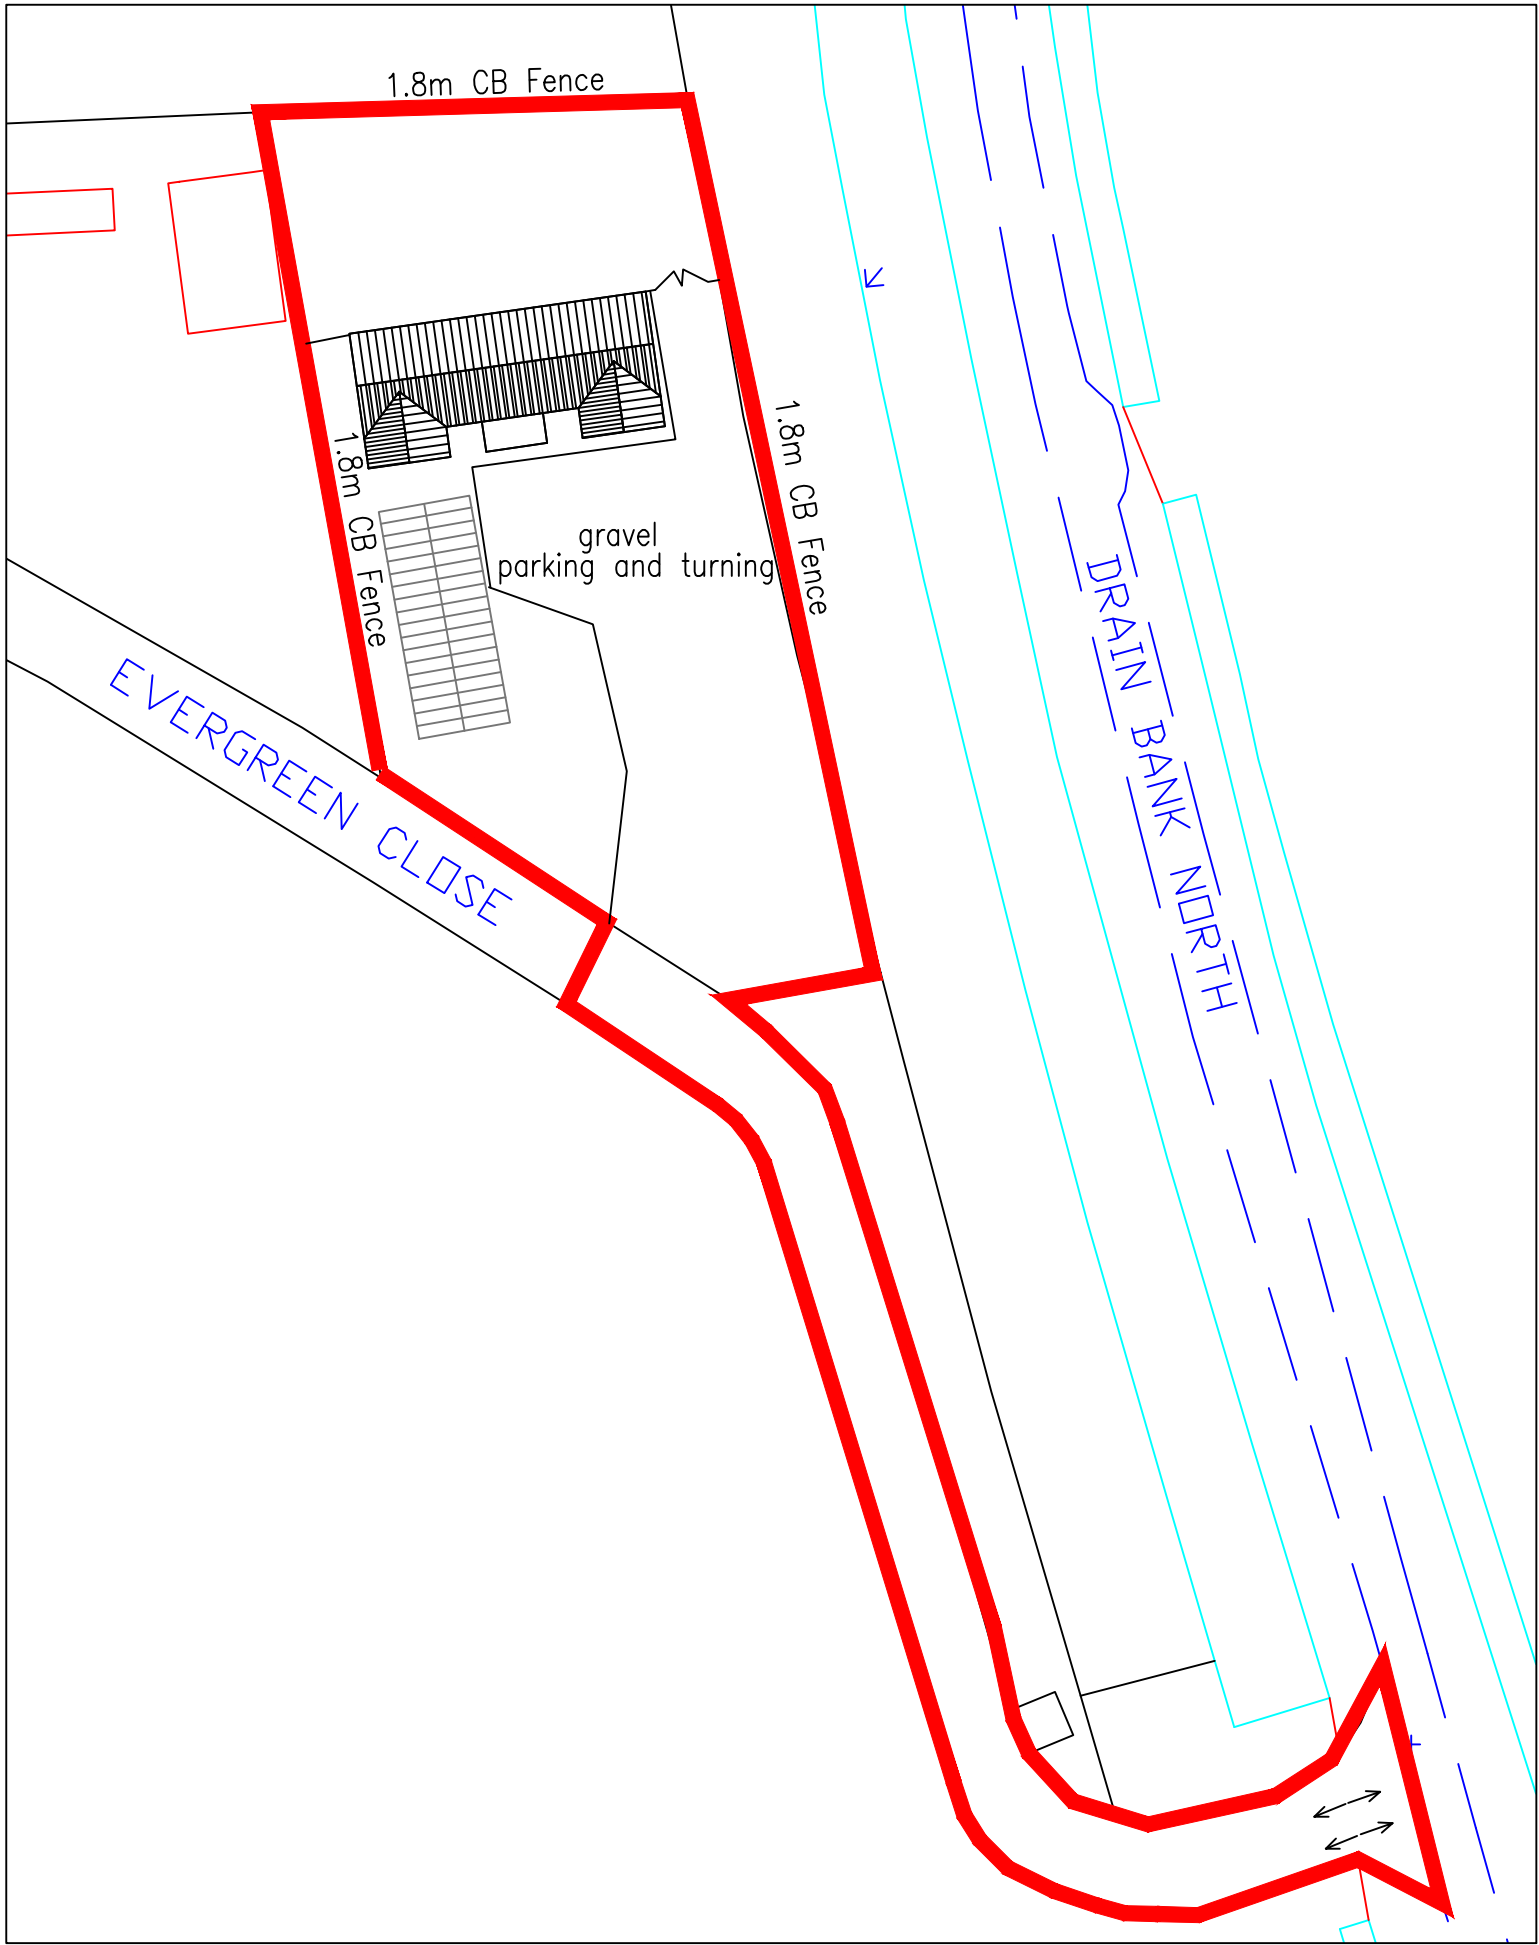

Proposed Site Plan 1:500

Existing Site Plan 1:500

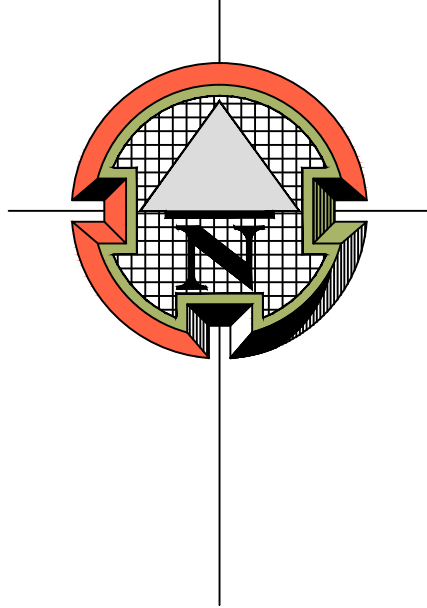

General Notes:
-Dimensions on all drawings are shown in "mm".
-The contractor,sub-contractor and supplies must verify all dimensions before commencement of any works on site.
-This drawing is to be read in conjunction with any relevant engineers and specialist sub-contractor drawings and specifications.

Revisions:
3M extend in depth

Reference: 166/pl02/A	Pages: 1
--------------------------	-------------

Scale:
as shown

Project:
Proposed Day room

Site Address:
10 Evergreen Close
Spalding
PE12 6BF

Client:
Mrs S Smith
10 Evergreen Close
Spalding
PE12 6BF



Southfork Farm
Seadyke Bank
Murrow
Cambridgeshire
PE13 4SD

T: 07891175649
E: info.alexandradesign@gmail.com