
LAND REGISTRY

LL38620

ORDNANCE SURVEY PLAN REFERENCE	TF 2521	SECTION B	Scale 1/1250 Enlarged from 1/2500
COUNTY LINCOLNSHIRE	DISTRICT SOUTH HOLLAND		© Crown copyright

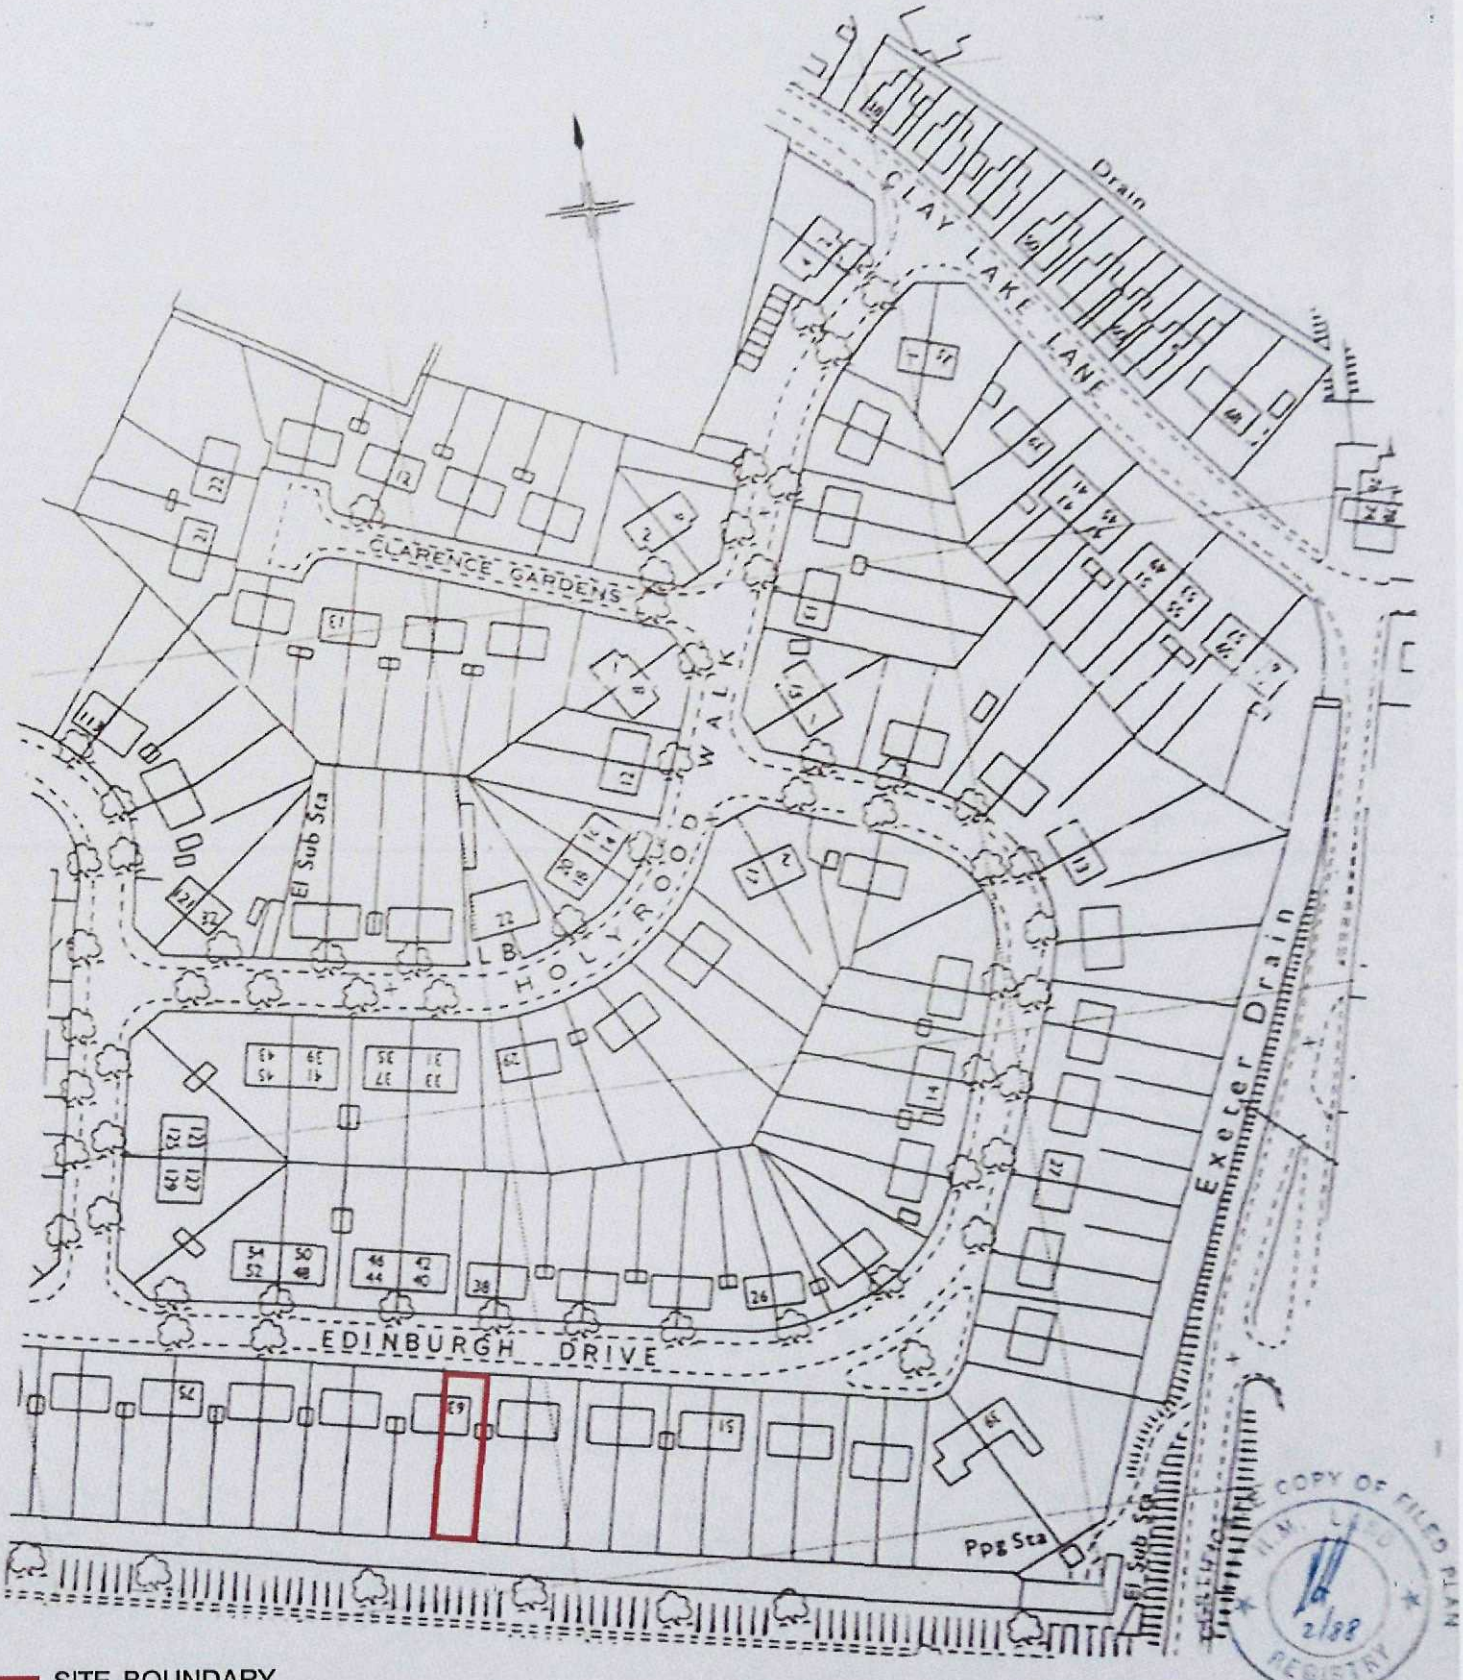

SITE BOUNDARY

Address: 63 Edinburgh Drive Spalding PE11 2SA	Client: Bartlomiej Nowak	LOCATION PLAN	MG LTD
	Date: 10th April 2015	Scale 1:1250 @ A4	