


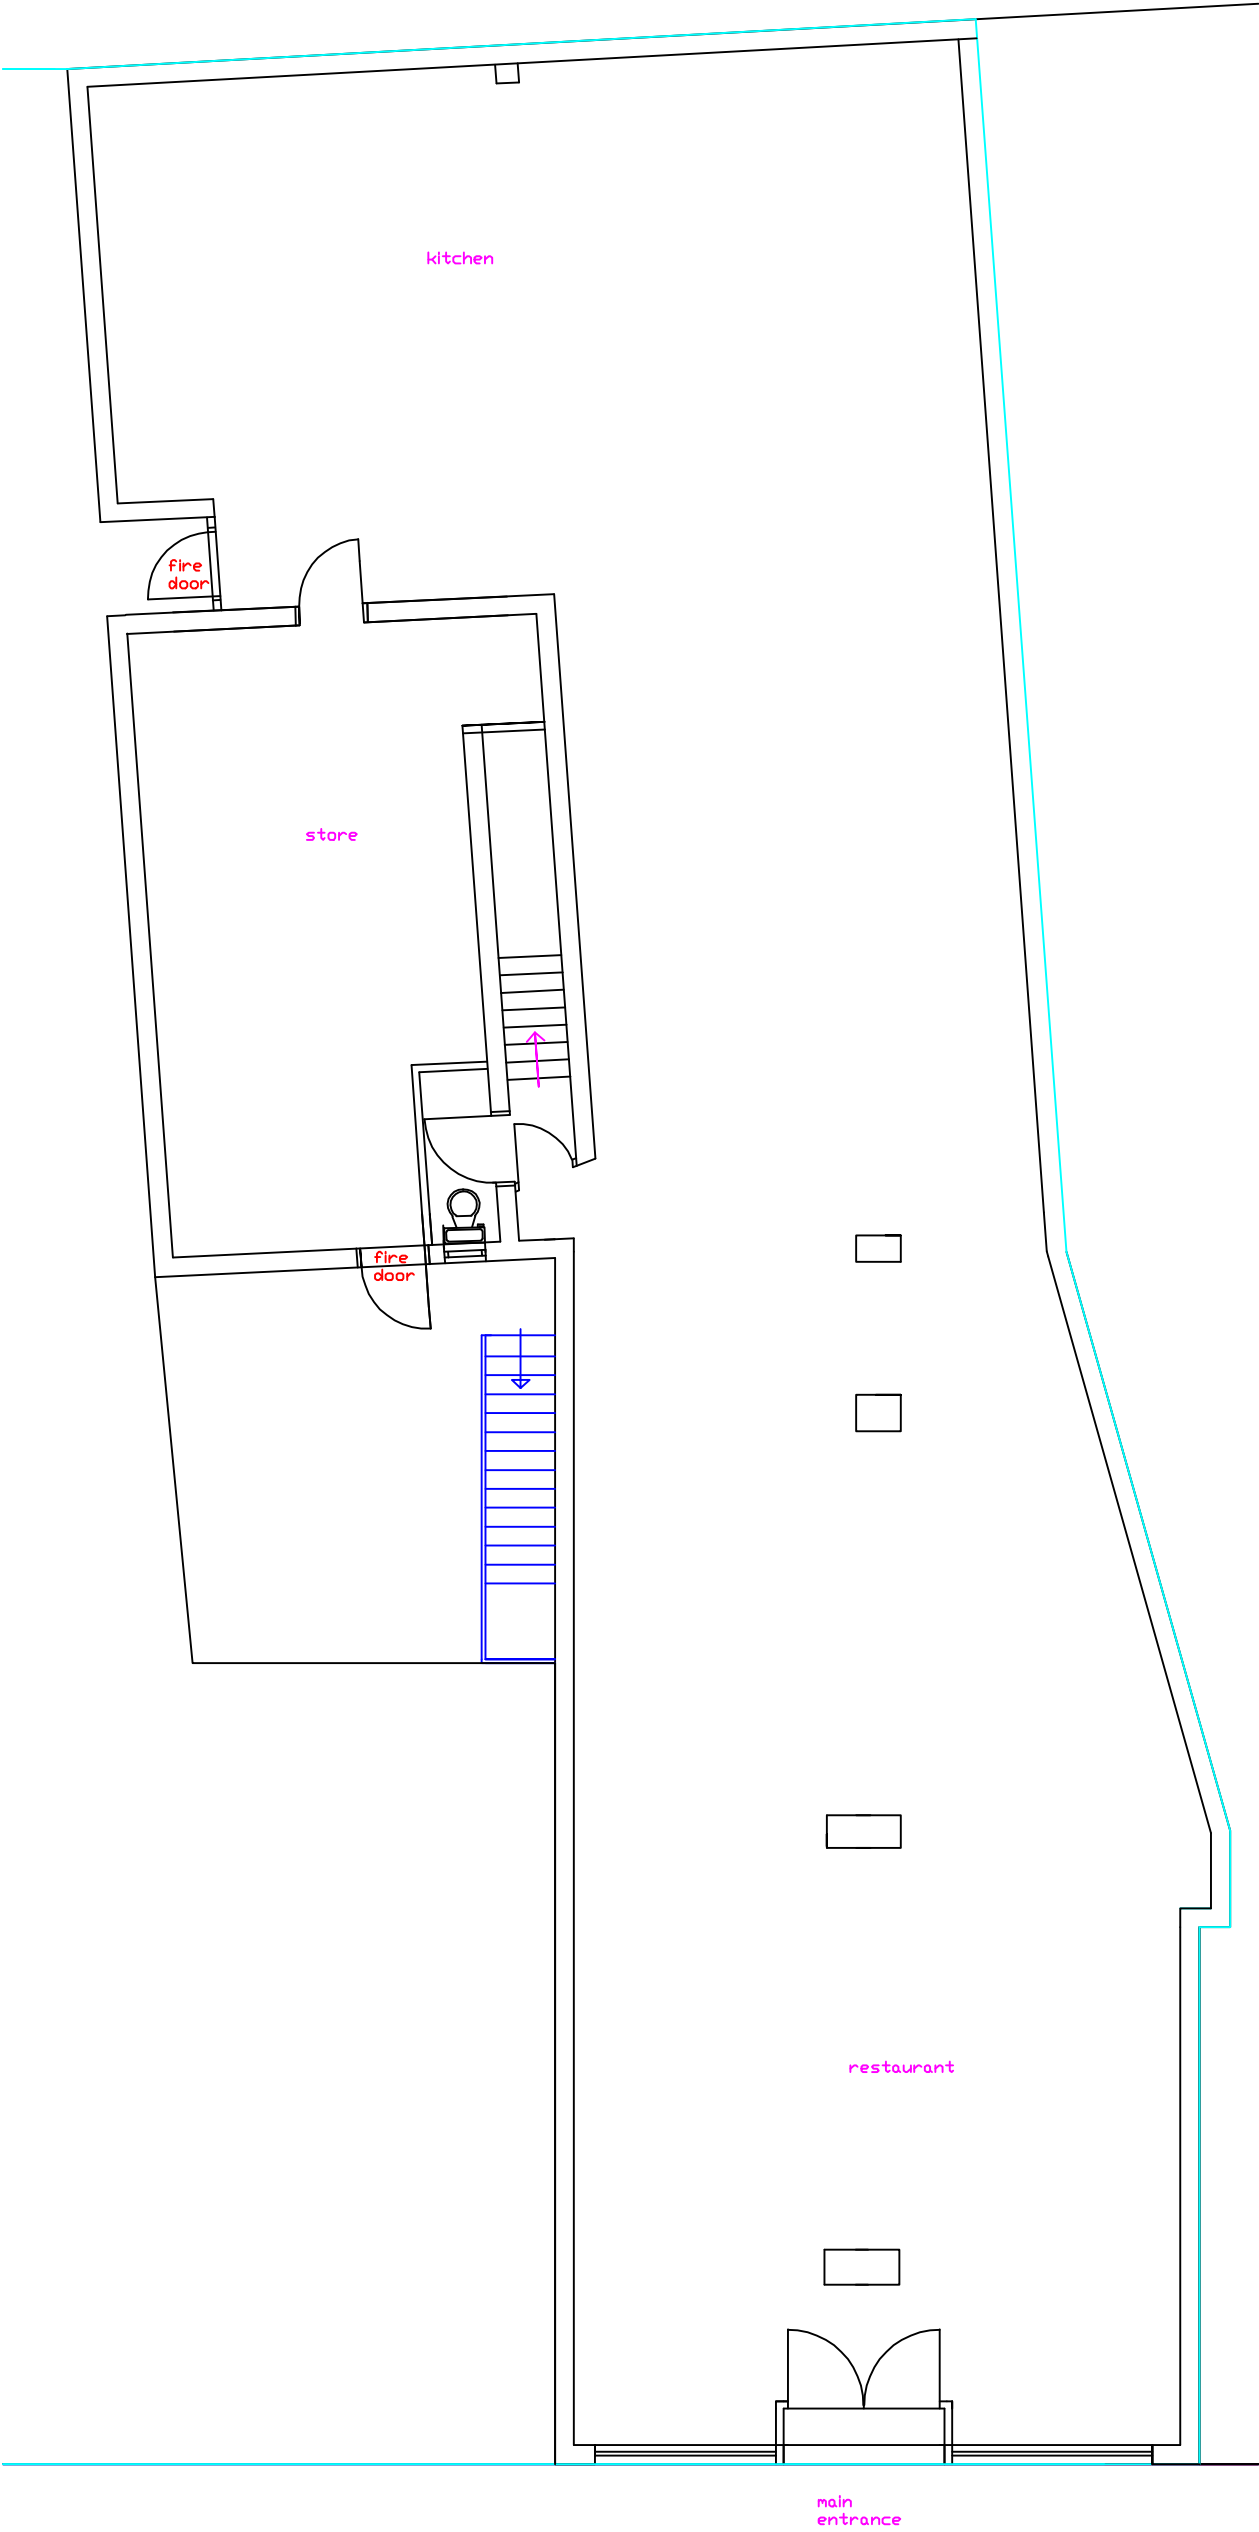

**EXISTING
GROUND FLOOR
LAYOUT
SCALE 1:100**

client: MINI MARKET, RIBAZ AZIZ RAZA, 20,WINSOVVER ROAD, SPALDING, PE11 1EQ, 07405805133	project: PLANNING APPLICATION SOUTH HOLLAND DISTRICT COUNCIL		
drawn: DRW	PLANS DRAWN tel.no 07952934281 07856609593 email Bawinterbottom @aol.com www.plansdrawn.org		
DO NOT SCALE OF THIS DRAWING TAKE ALL DIMENSIONS ON SITE (builders Note) Do not start any works untill all the approvals have been obtained. Any discrepancy to be reported tp Plans Drawn as soon as possible.			
drawing title: PROPOSED CHANGE OF USE TO A SHOP	date: APR. 2016		
	project no. WR 20	drg. no. 01	A3 paper