


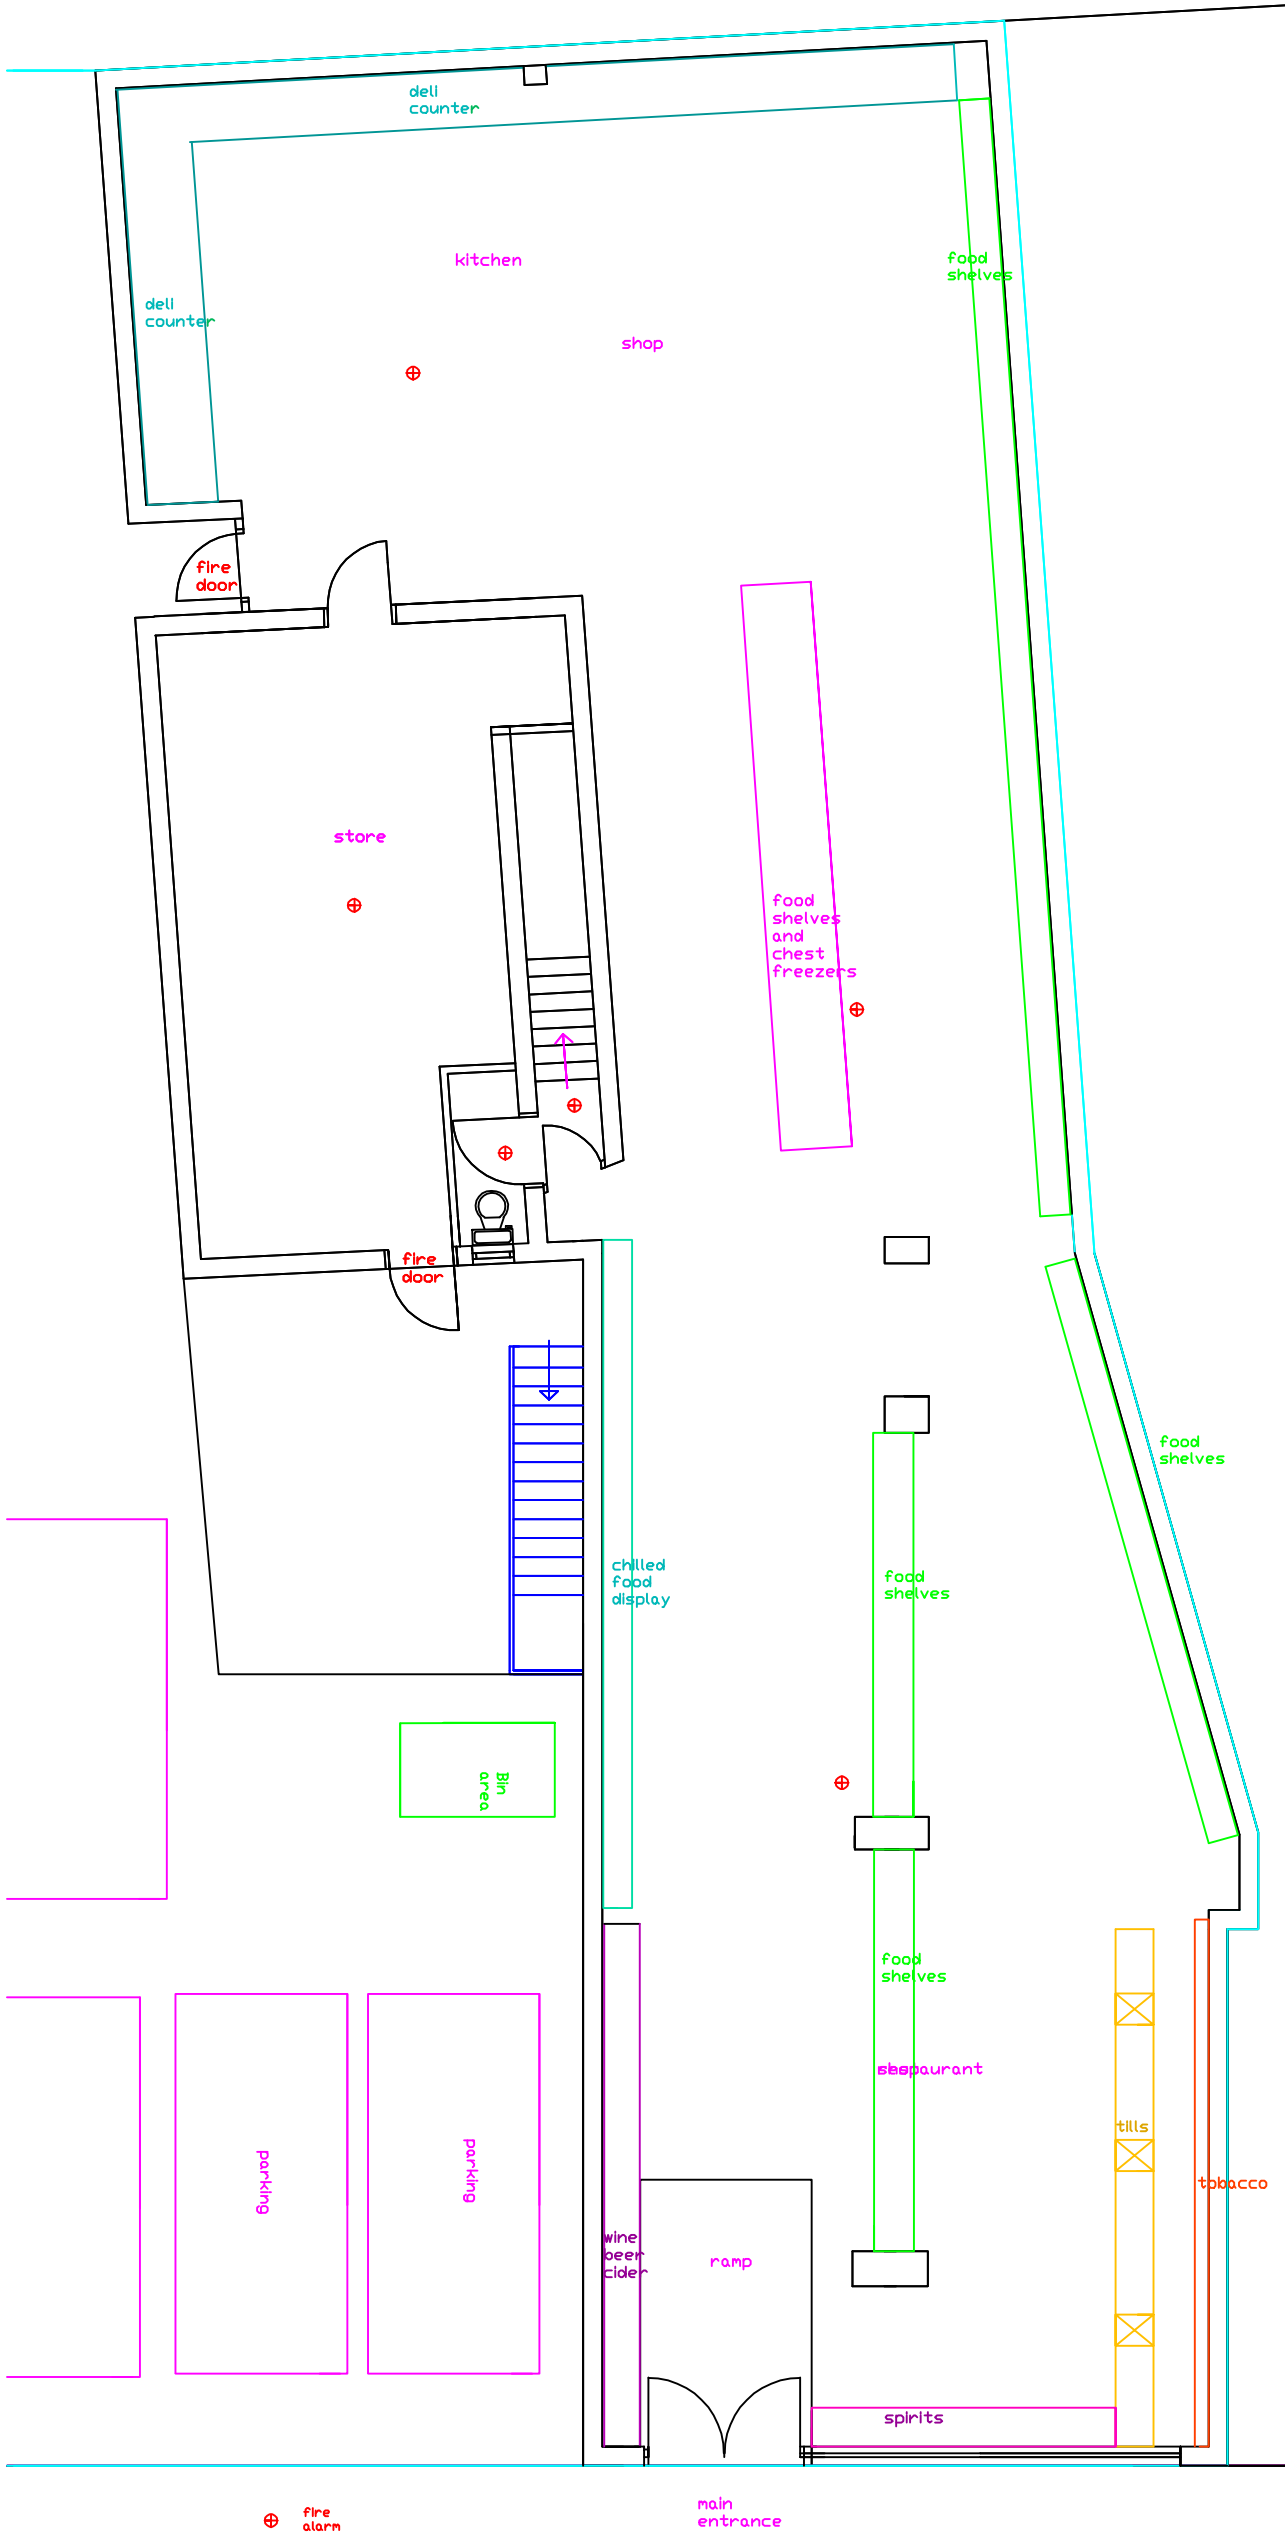

**PROPOSED
GROUND FLOOR
LAYOUT
SCALE 1:100**

client: MINI MARKET, RIBAZ AZIZ RAZA, 20,WINDSOVER ROAD, SPALDING, PE11 1EG, 07405805133		project: PLANNING APPLICATION SOUTH HOLLAND DISTRICT COUNCIL	
drawn: DRW		PLANS DRAWN tel.no 07952934281 07856609593 email Bawinterbottom @aol.com www.plansdrawn.org	
DO NOT SCALE OF THIS DRAWING TAKE ALL DIMENSIONS ON SITE (builders Note) Do not start any works untill all the approvals have been obtained. Any discrepancy to be reported tp Plans Drawn as soon as possible.			
drawing title: PROPOSED CHANGE OF USE TO A SHOP			
		date: APR. 2016	
		project no. WR 20	drg. no. 02 A3 paper