




client: MINI MARKET, RIBAZ AZIZ RAZA, 20,WINSOVER ROAD, SPALDING, PE11 1EG, 07405805133	project: PLANNING APPLICATION SOUTH HOLLAND DISTRICT COUNCIL	
dra:wrn DRW	PLANS DRAWN tel.no 07952934281 07856609593 email Bawnterbottom @aol.com www.plansdrawn.org	
DD NOT SCALE OF THIS DRAWING TAKE ALL DIMENSIONS ON SITE (builders Note) Do not start any works untill all the approvals have been obtained. Any discrepancy to be reported tp Plans Drawn as soon as possible.		
drawing title: PROPOSED CHANGE OF USE TO A SHOP	date: APR. 2016	
project no: WR 20	dr: no 03	A3 paper

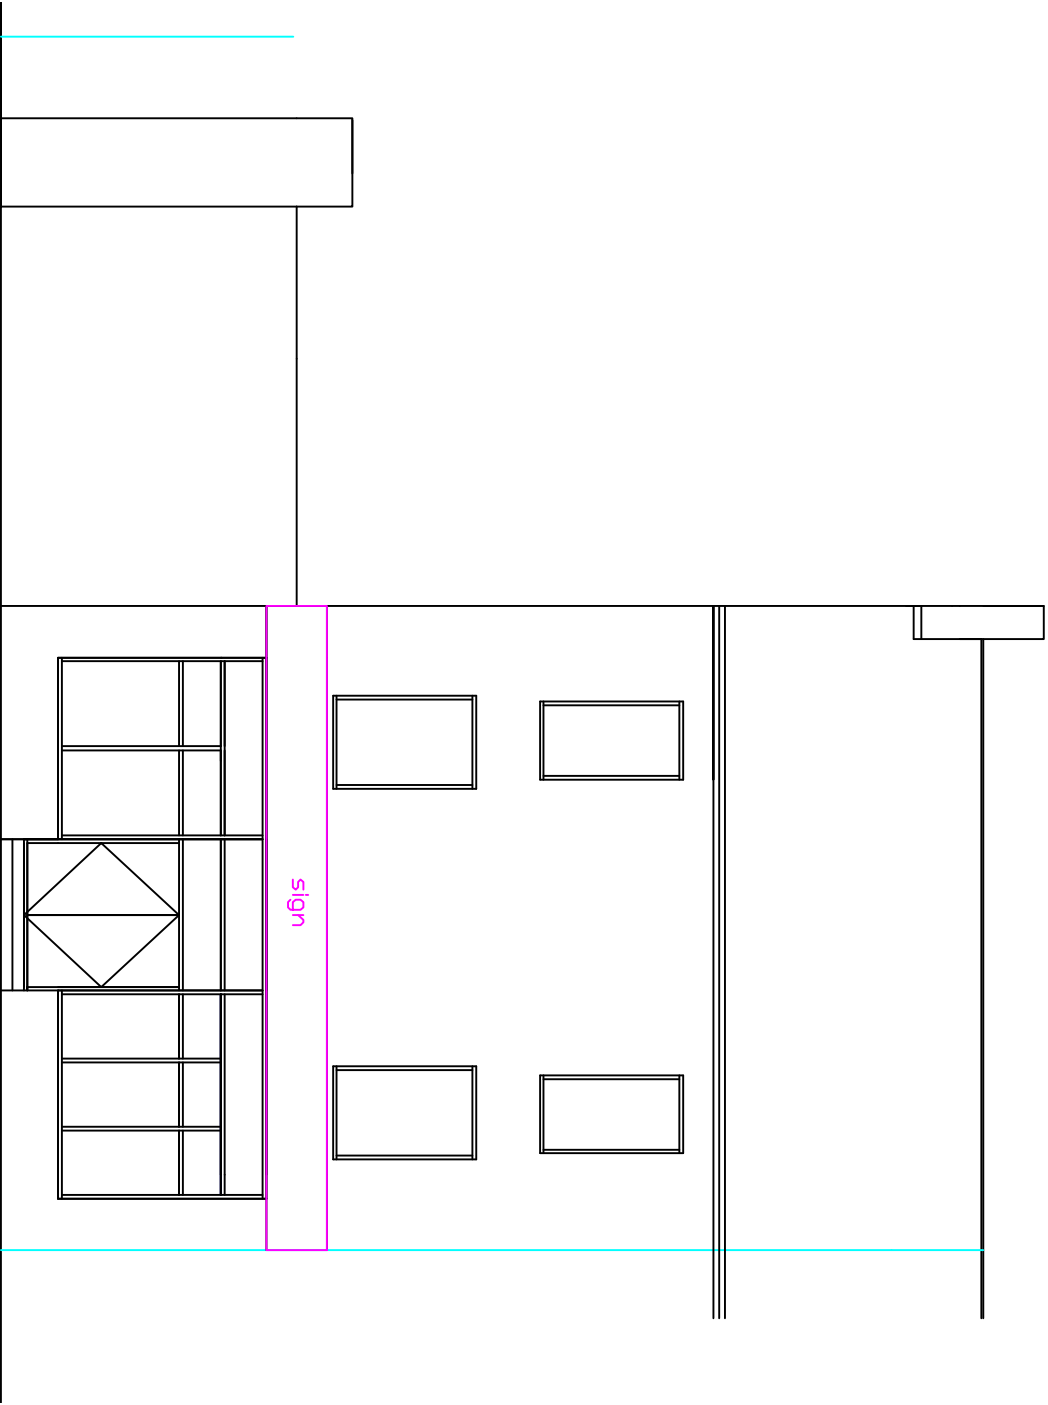

**EXISTING FRONT
VIEW
1:100**

 

**EXISTING SIDE
VIEW A
1:100**

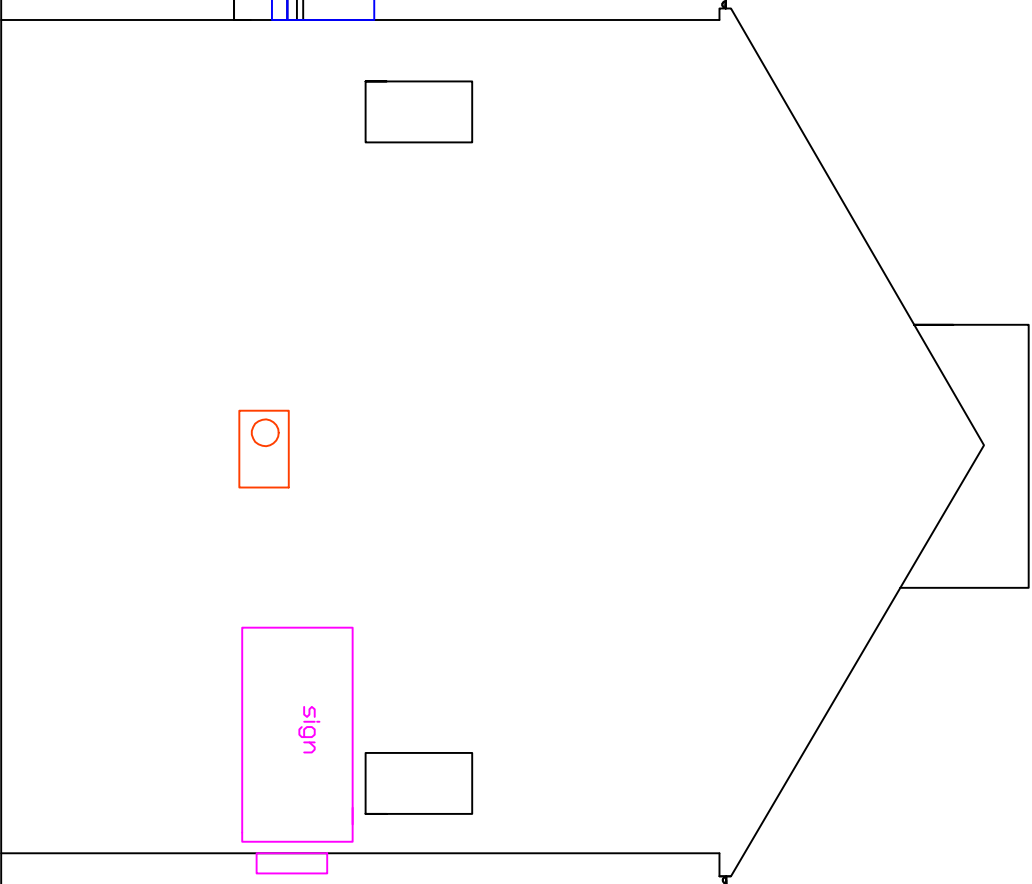

**EXISTING REAR
VIEW
1:100**