


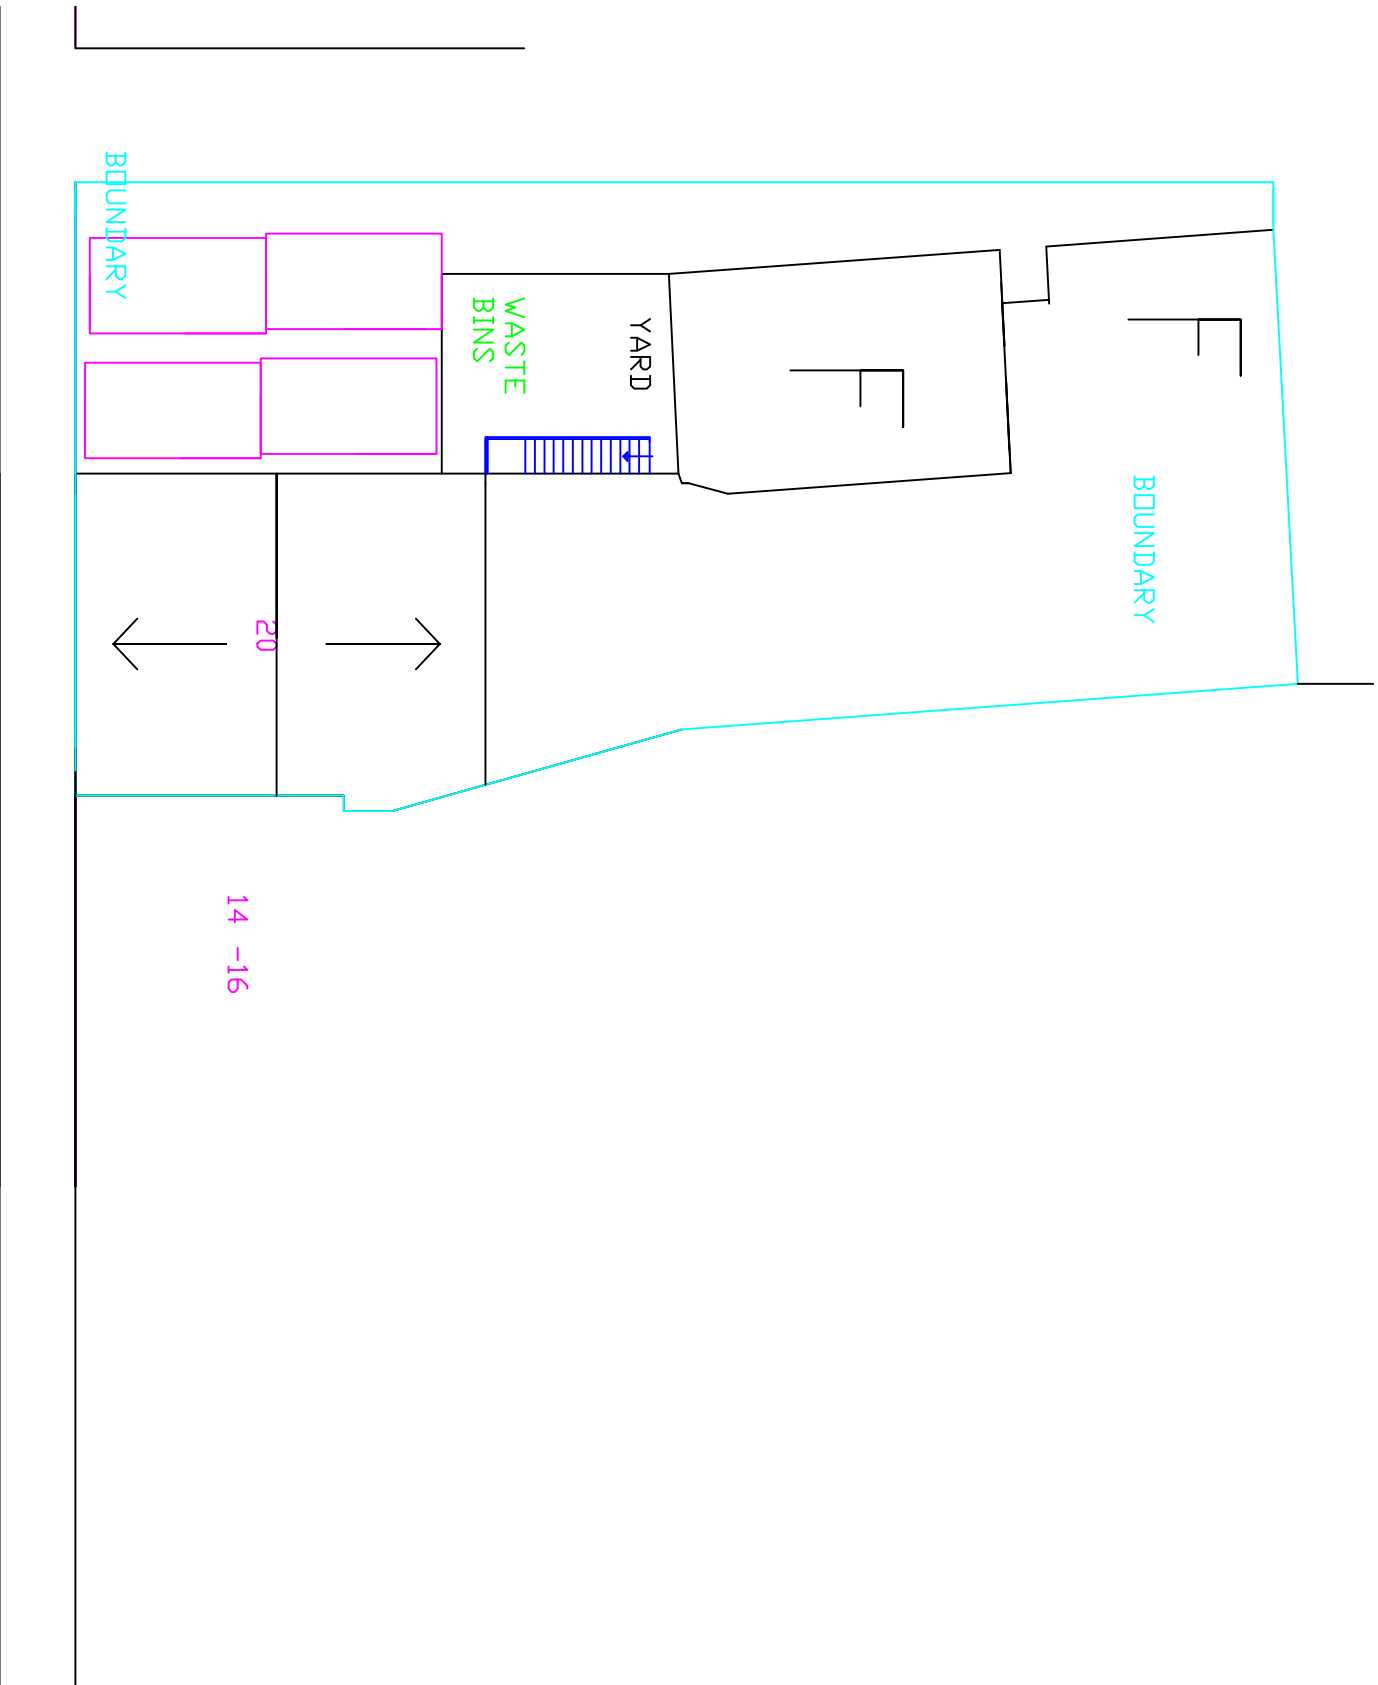

PROPOSED
ROOF/BLOCK
PLAN
1:200

client: MINI MARKET, RIBAZ AZIZ RAZA, 20,WINDOVER ROAD, SPALDING, PE11 1EG, 07405805133		project: PLANNING APPLICATION SOUTH HOLLAND DISTRICT COUNCIL	
dra.wri: DRW	PLANS DRAWN tel.no 07952934281 07856609593 email Bawhnterbottom @aol.com www.plansdrawn.org		
drawing title: PROPOSED CHANGE OF USE TO A SHOP		date: APR. 2016	
project no. WR 20	drg. no. 04	A3 paper	