
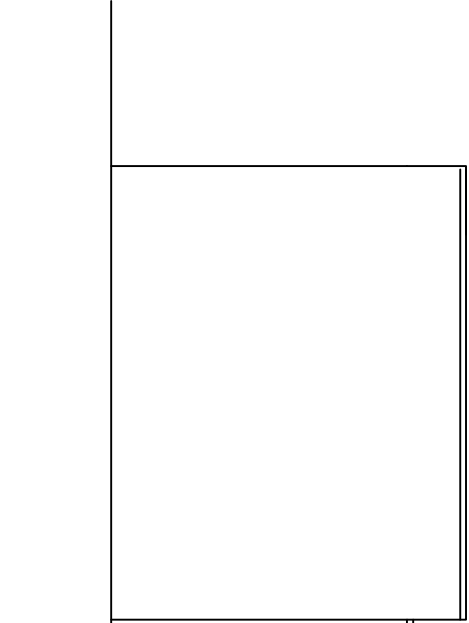


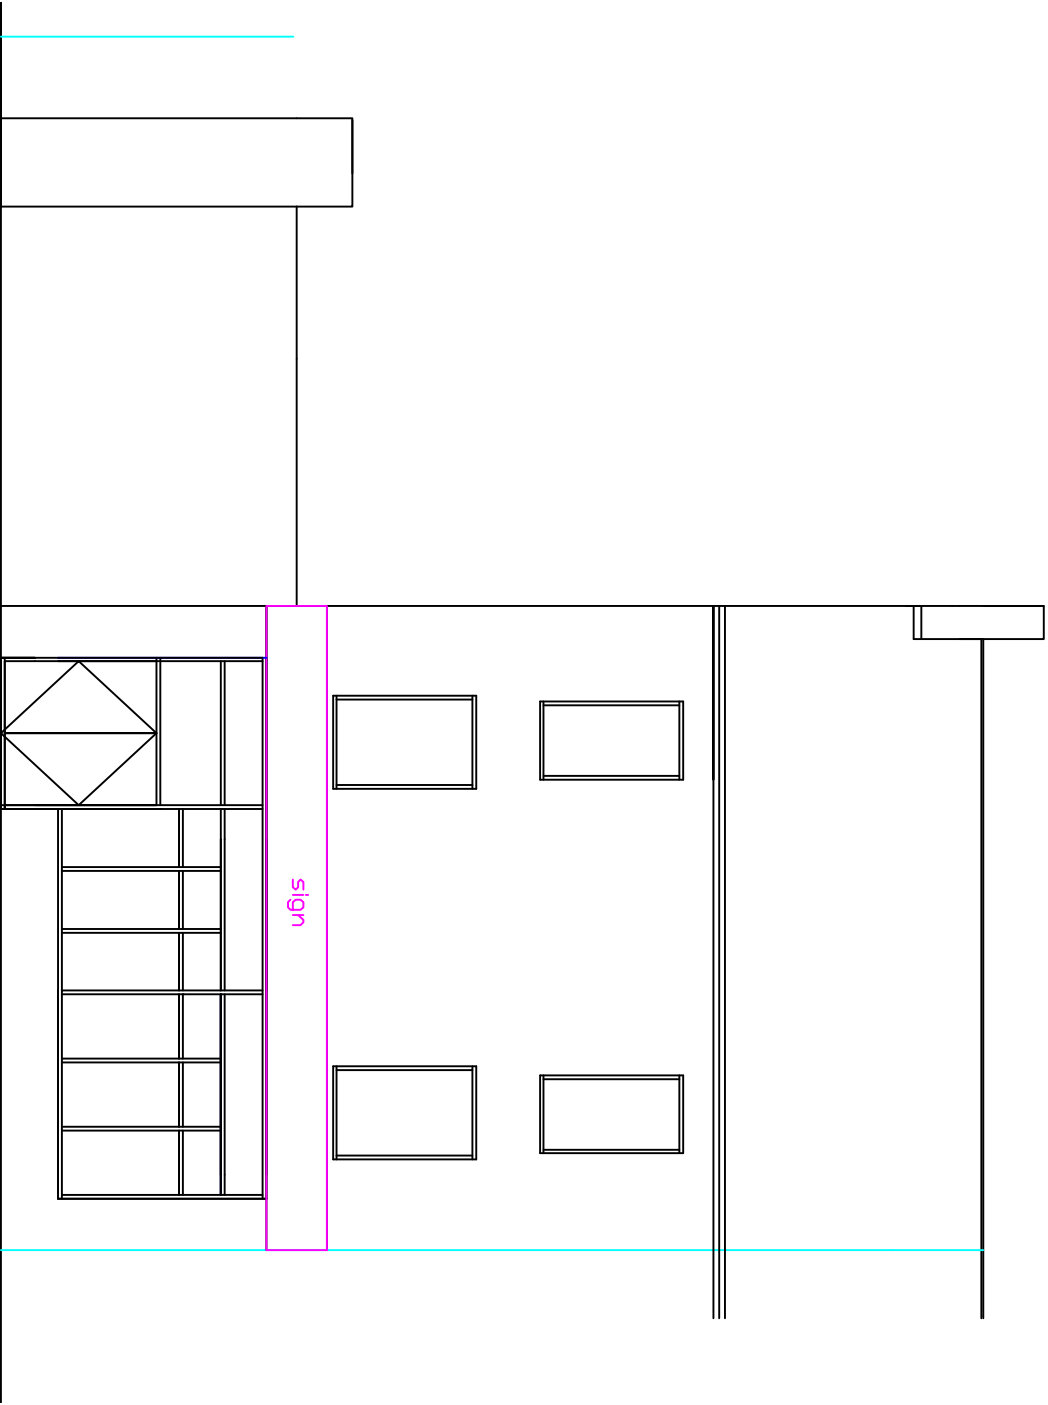

client:
**MINI MARKET,
RIBAZ AZIZ RAZA,
20,WINSOVER ROAD,
SPALDING,
PE11 1EG,
07405805133**

drawn: **DRW**

project:
**PLANNING APPLICATION
SOUTH HOLLAND
DISTRICT COUNCIL**

PLANS DRAWN
tel.no
07952934281
07856609593
email
Bawnterbottom
@aol.com
www.plansdrawn.org

drawing title:
**PROPOSED CHANGE OF
USE TO A SHOP**

date:
APR. 2016

project no.
WR 20

drg. no.
06

A3 paper