



LOCATION scale 1:2500


O.S. Map ref TF 2521

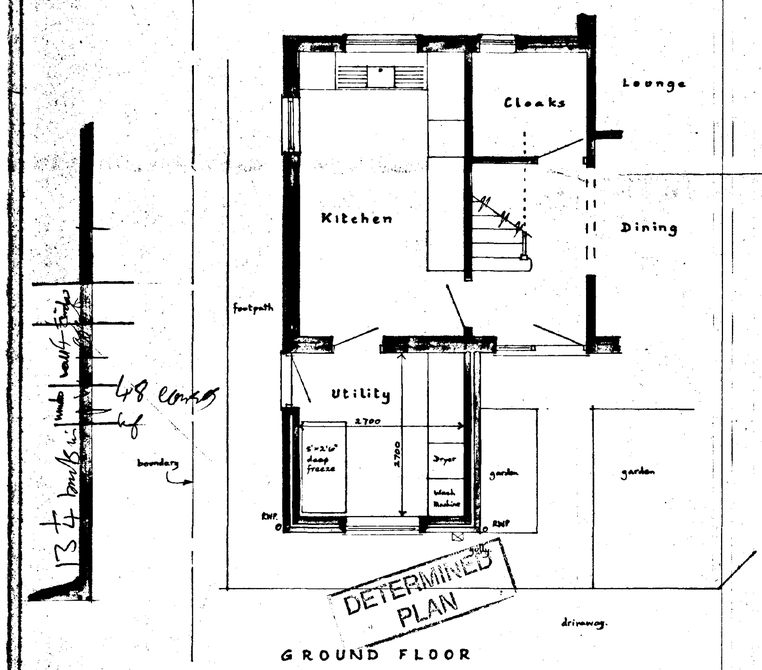


GROUND FLOOR

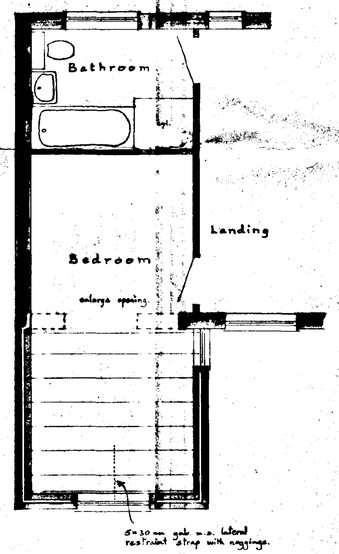

FIRST FLOOR

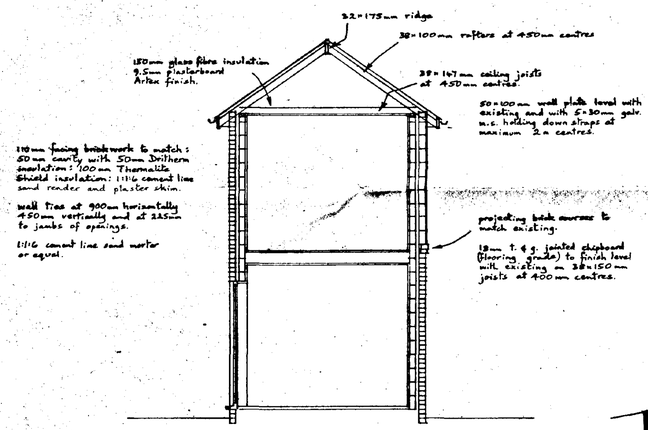

CROSS SECTION

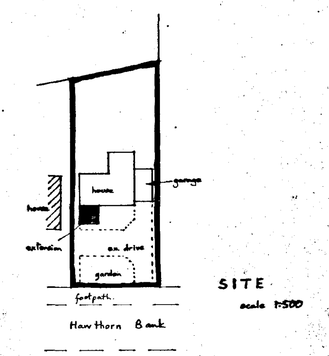

SITE scale 1:500

SOUTH HOLLAND DC
HOUSING & PLANNING
12 APR 1995
Ref: 0353 95

Mr and Mrs. T. Wright, 117, Hawthorn Bank, SPALDING,

Extension to House.

Scale 1:50 and 1:100	
Drawing No. 1A.	Local Authority Ref: B. Regs 8161 Planning N161
Date April 1995	

A. ROFFE
BUILDING DESIGN & PLANS
1, Green Lane, SPALDING, Lincs PE11 2YB Tel: 0775 723690