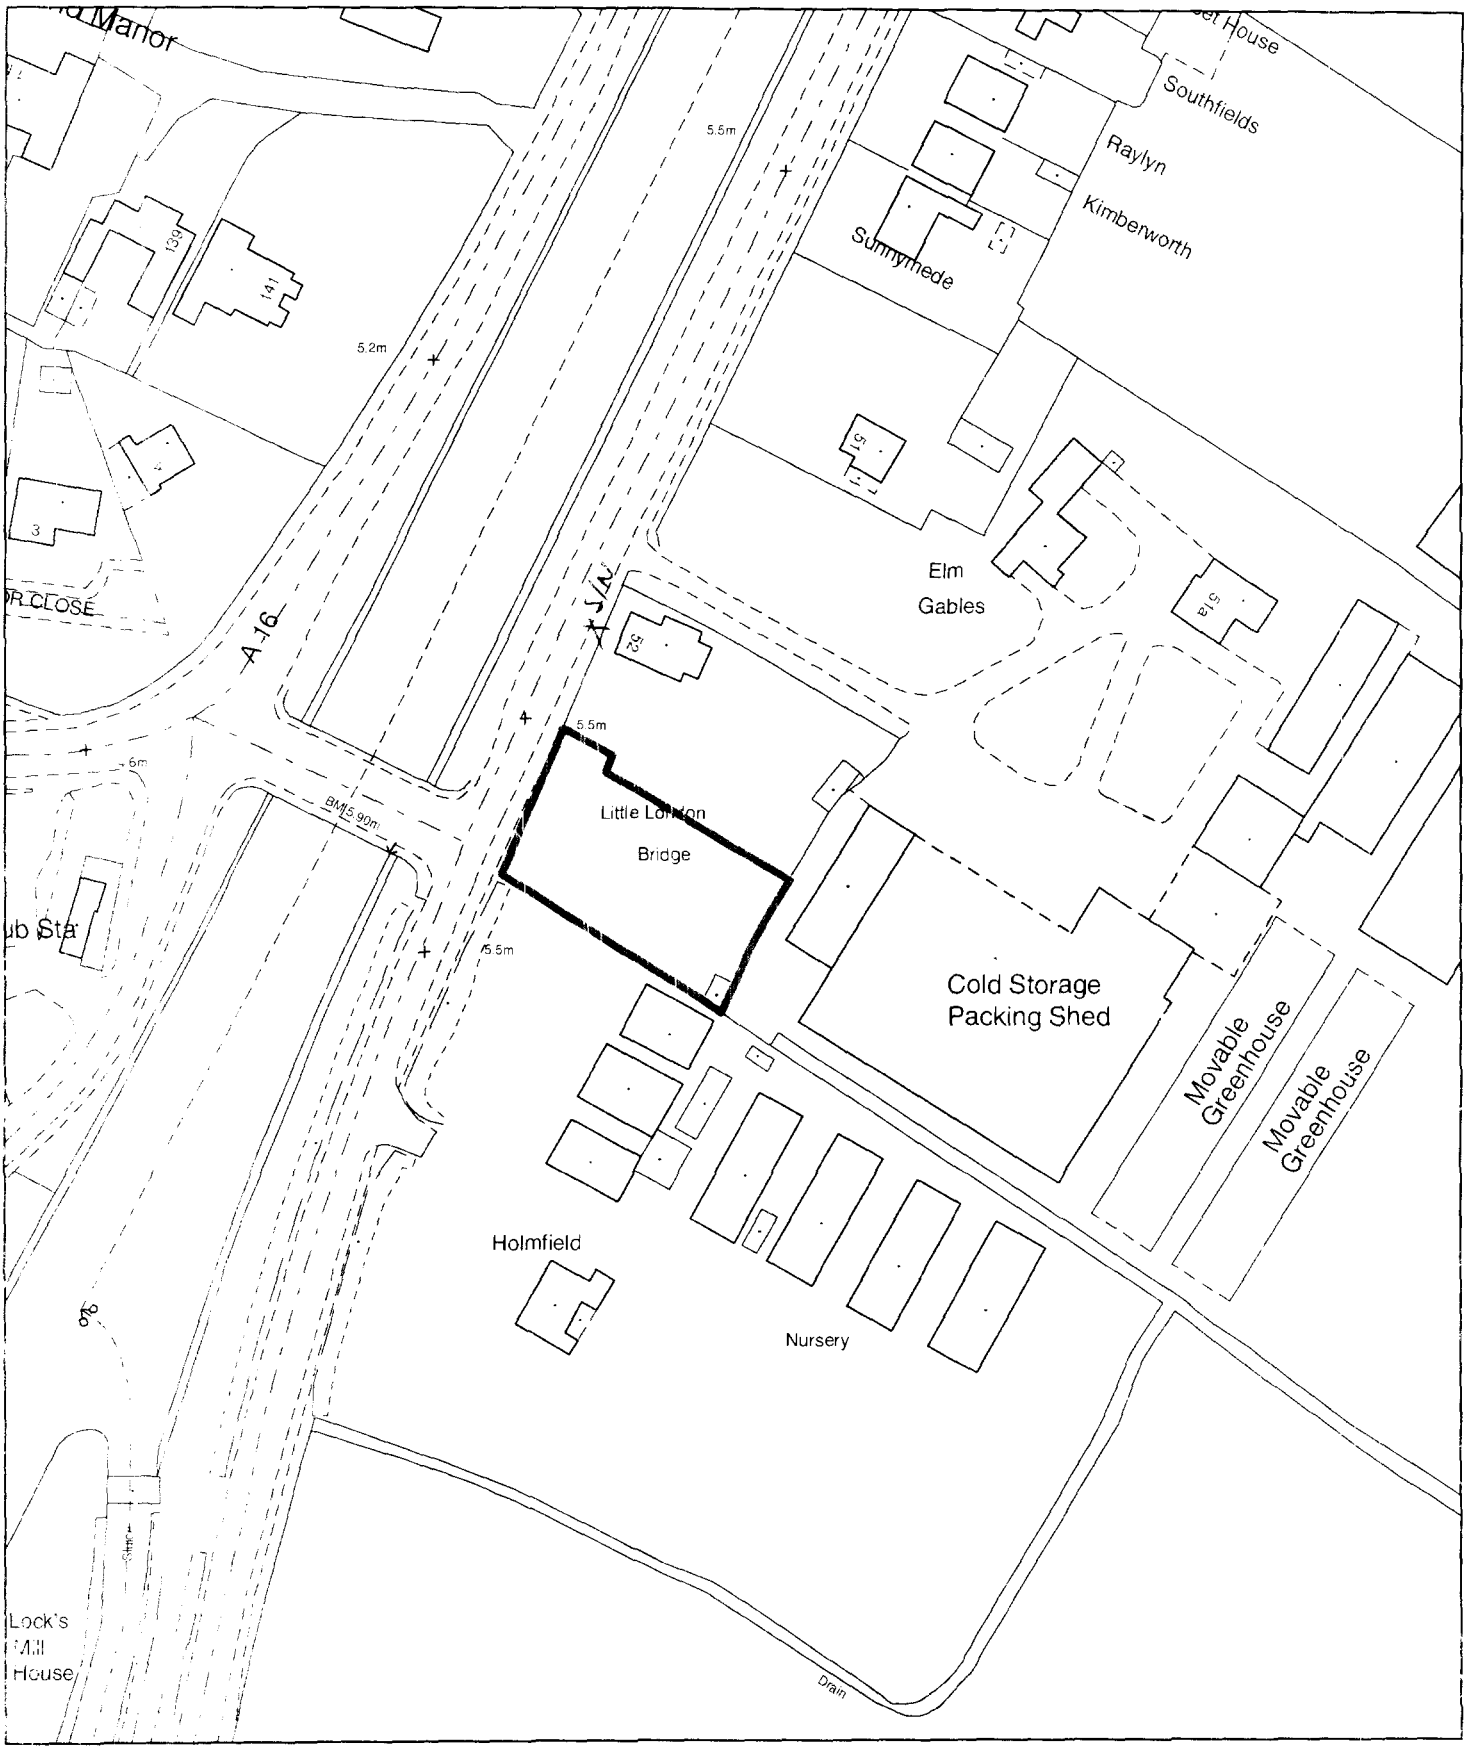


Planning Application Location Plan
Ward Member Notification

H16/0385/03

Scale: 1:1250

Planning and Development

Council Offices, Priory Road, Spalding, Lincolnshire
PE11 2XE

PLEASE DO NOT COPY THIS PLAN
This map is reproduced from Ordnance Survey material with permission of Ordnance Survey on behalf of Her Majesty's Stationery Office (c) Crown copyright. Unauthorised reproduction infringes Crown copyright and may lead to prosecution or civil proceedings. South Holland District Council LA079413 2003

L. A. Building Design

55 Hannam Boulevard ♦ Spalding ♦ Lincolnshire ♦ PE11 1LB
Phone Spalding (01775) 711437 ♦ Fax (01775) 762194

REPRODUCED FROM THE ORDNANCE SURVEY 1:1250 SCALE MAP WITH THE PERMISSION OF THE CONTROLLER OF HER MAJESTY'S STATIONERY OFFICE
CROWN COPYRIGHT RESERVED

