
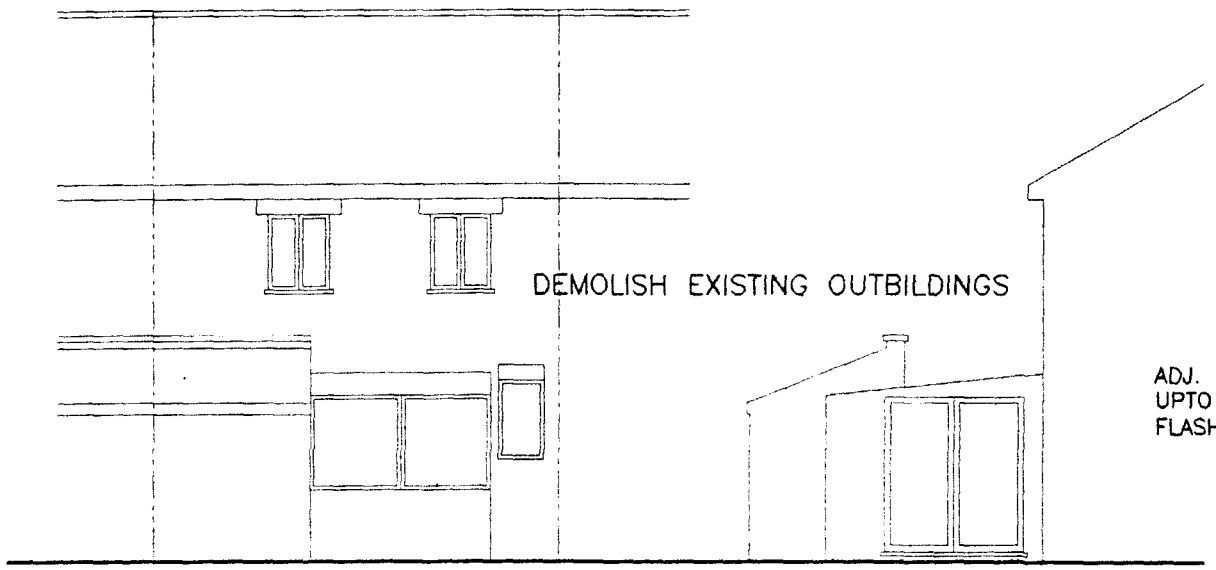



REAR ELEVATION SIDE

EXISTING ELEVATIONS

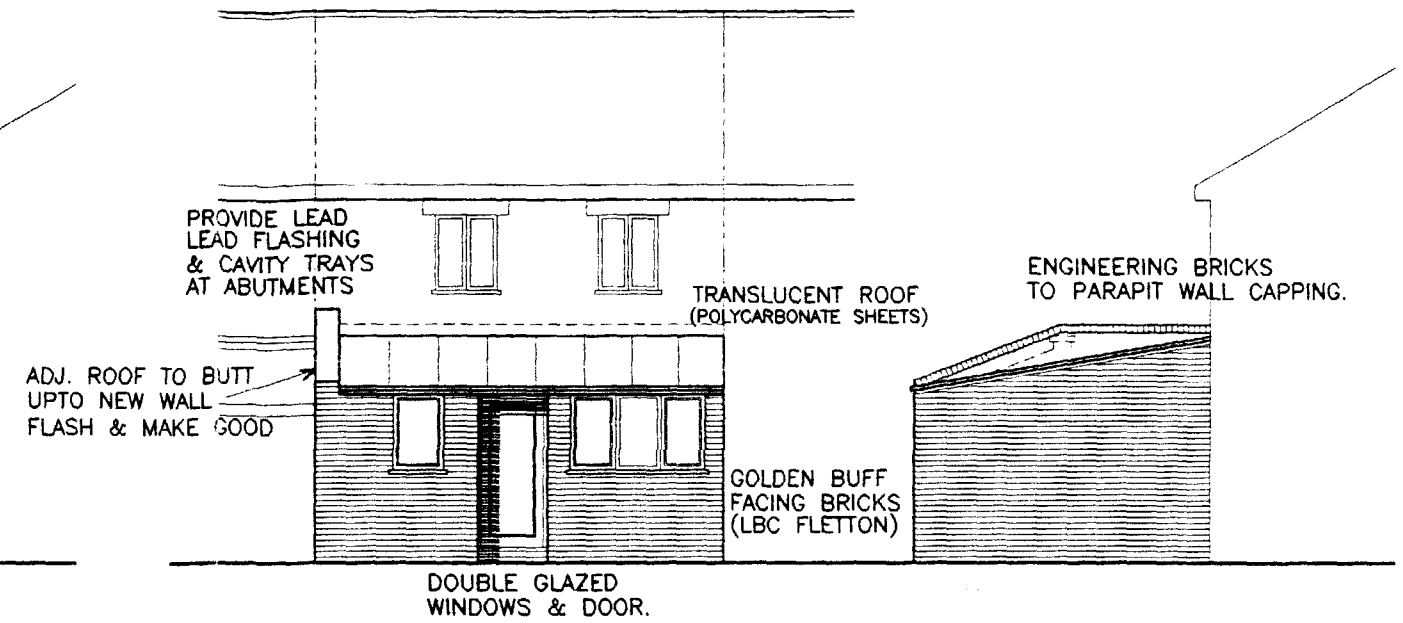


REAR ELEVATION SIDE

PROPOSED ELEVATIONS

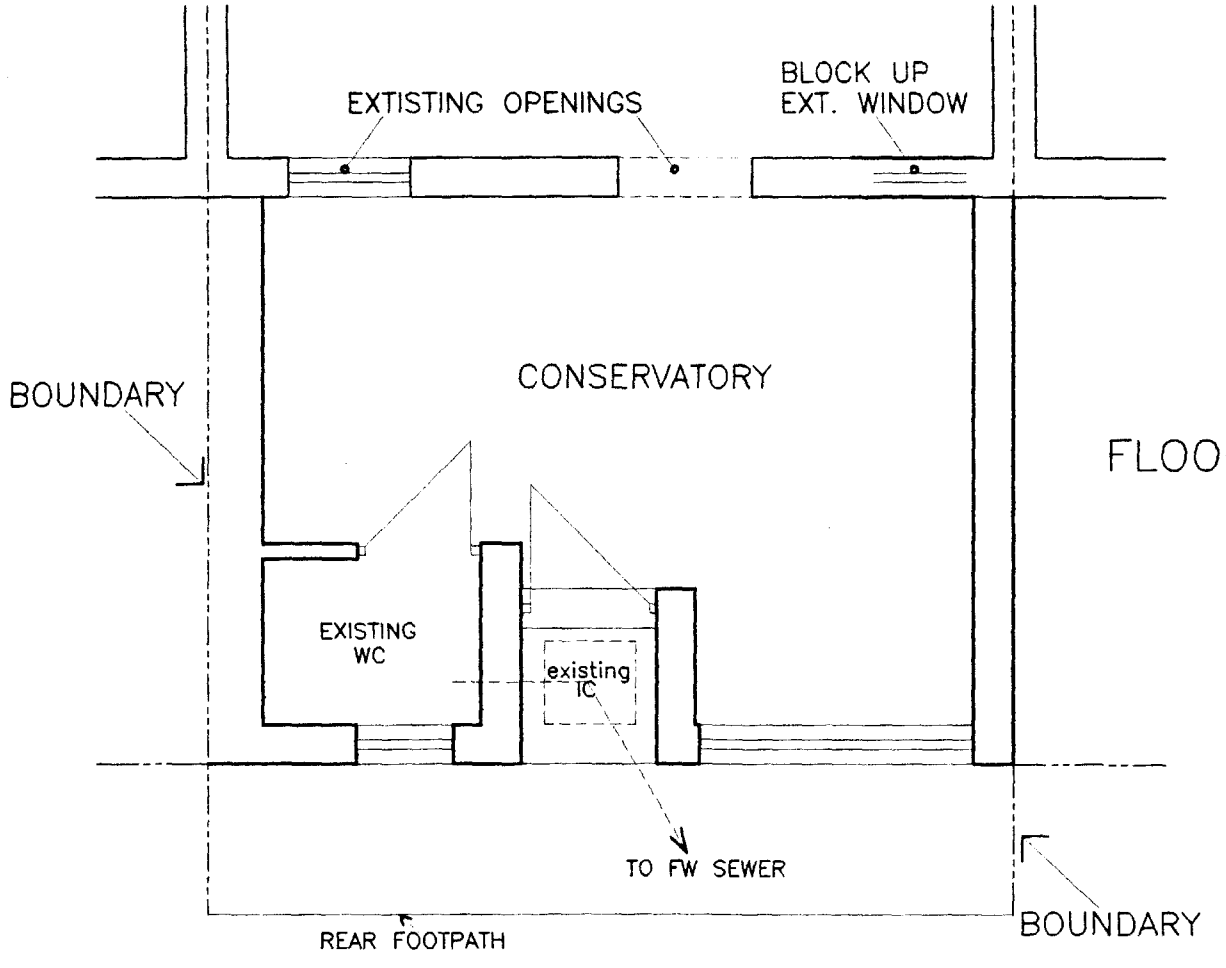

FLOOR PLAN

SOUTH HOLLAND
HOUSING & PLANNING
09 APR 1998
Ref: 0385/98

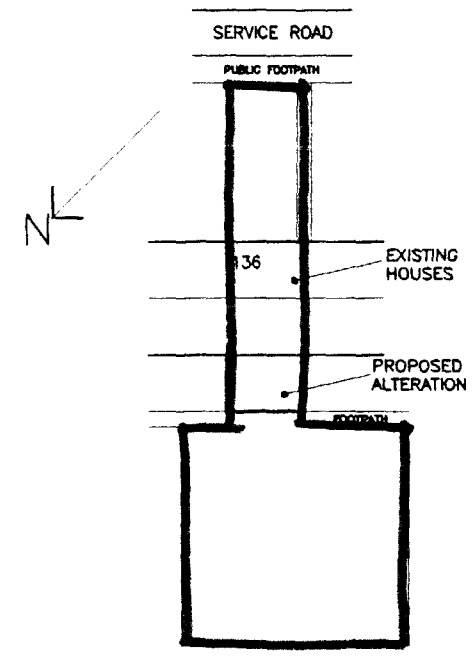

BLOCK PLAN 1:500

DETERMINED
PLAN

PROPOSED CONSERVATORY AT: 136 ROMAN BANK, SPALDING, LINCS. FOR MR & MRS R CHAPMAN.	1:50, 1:100	04/98