Due to areas of the structure being covered, unexposed or otherwise inaccessible the notes / specifications of existing materials are subject to confirmation on site when it is feasible to expose the relevant areas of construction.Contractors are responsible for checking all dimensions on site prior to work commencing



VISUAL SCALE 1:100 @ A1




01 - Front

1 : 100



02 - Right Flank

1 : 100

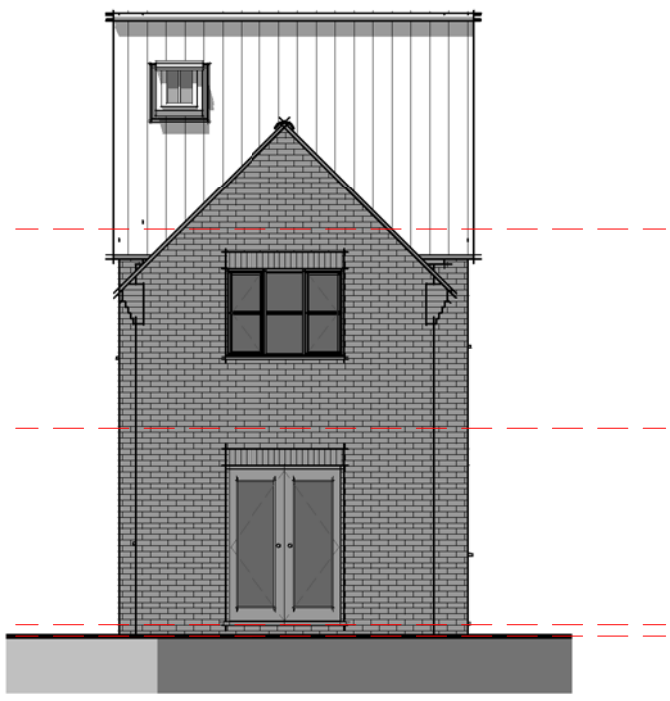

03 - Rear

1 : 100



04 - Left Flank

1 : 100

Site: **129 Pennygate Spalding**

Drg Title: **Proposed Elevations**

Contract No **2562**

Drg No **005**

"Treetops", The Racegrround, Spalding, PE11 3AP Tel : 01775 768 921