


N°1. WILLOW VIEW COTTAGE · N°2. WHITE COTTAGE · N°3. RIVERSIDE COTTAGE ·

FRONT ELEVATION to COMMERCIAL ROAD · north-west

END ELEVATION · south-west

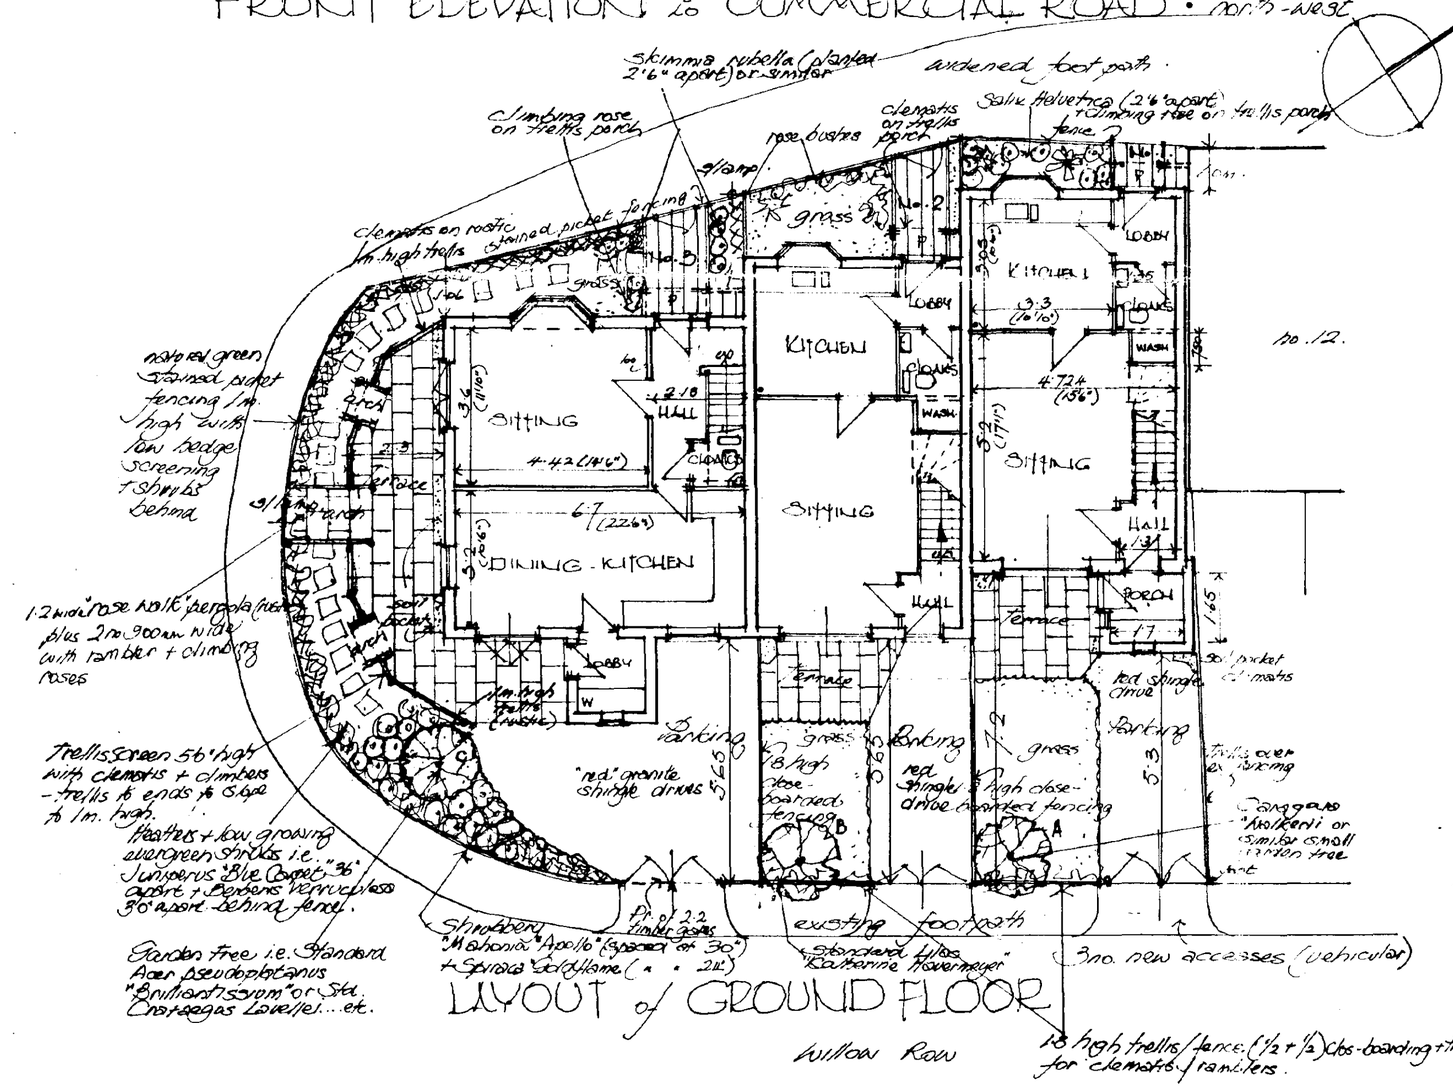


LAYOUT of GROUND FLOOR

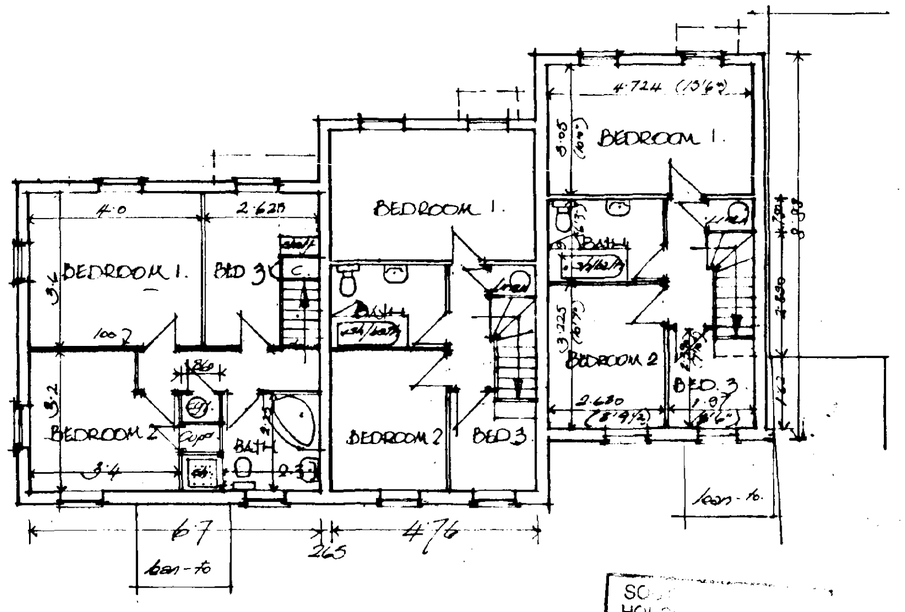


FIRST FLOOR


SOUTH HOUSE
01 MAY 1996
Ref: 0388/96


DEVELOPMENT of derelict land COMMERCIAL Rd. SPALDING for COLEMAN BUILDERS

Drawing no: 8/131/4 RB
Date: 8 January 1996
8 April landscaping
Scale: 1:100


Mary E Cresswell M.B.I.A.T
Horseshoe Bridge
Spalding
Lincolnshire PE11 3SA
Telephone 0775 72 36 56