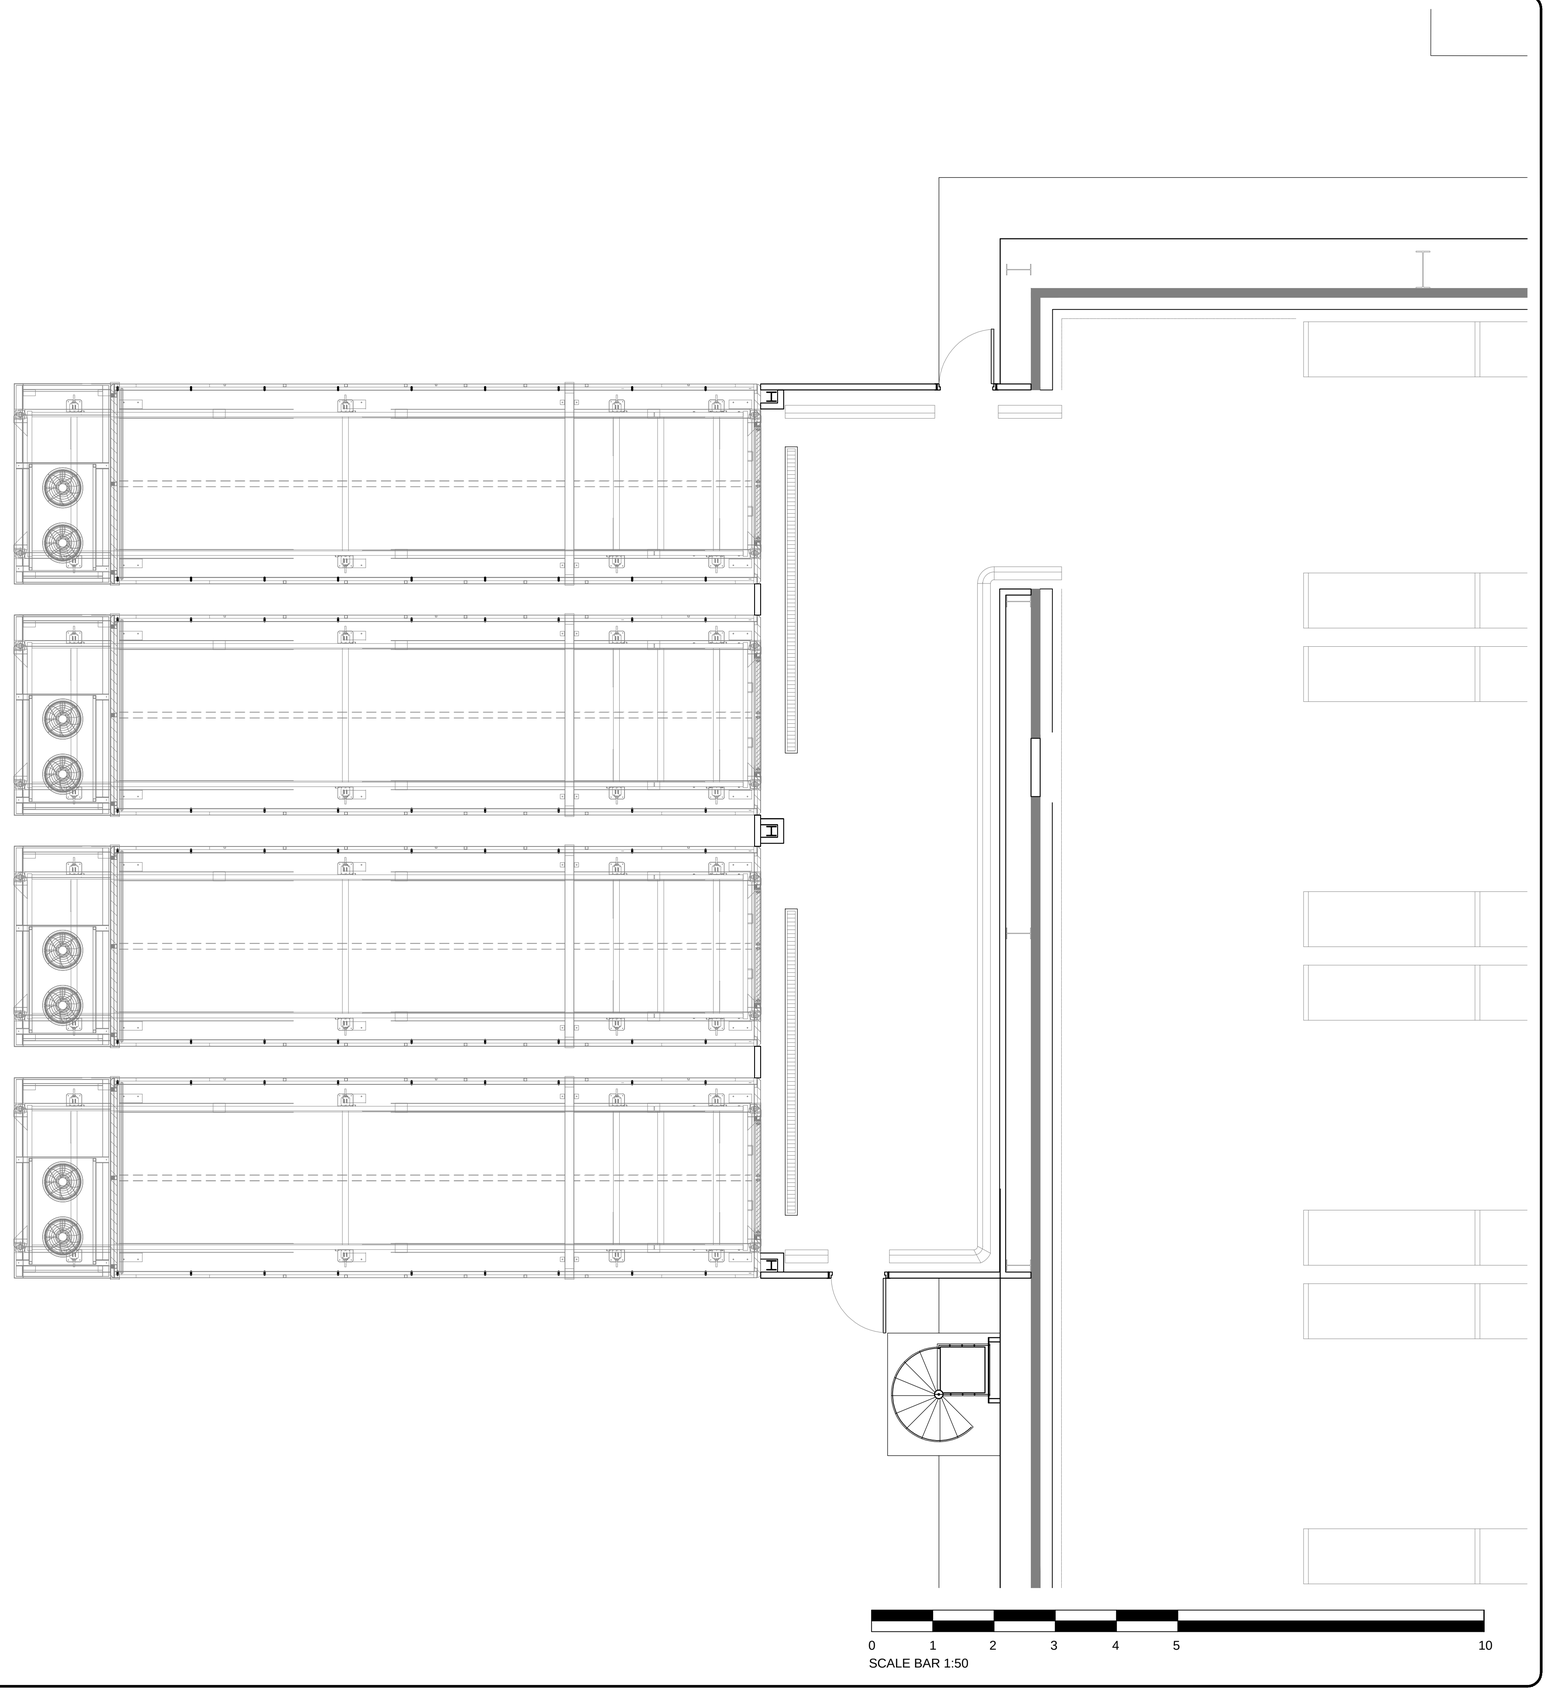


0 1 2 3 4 5 10

SCALE BAR 1:50

rev	notes	date
1.0	Planning Issue.	01st April 19

Meller,
The Lace Mill,
44 Derby Road,
Draycott, Derby,
DE72 3NJ
Tel: 01509 670036
Website: www.mellerltd.co.uk

This drawing and its contents, on paper and as the originating data file, remain the copyright of Meller ltd © **meller** 2018

Do not scale from this drawing - use stated levels and dimensions only. If in doubt contact meller ltd.

client		created	
	Bakkavor		March 19
project	SDC External Blast Chillers	Drawn by: JP	Checked by: -
title	Proposed Plan	scale	1:50

job N°	drawing N°	rev	status
180903	PL05	1.0	Planning