




01 Elevation 1
PL06 SCALE 1:100

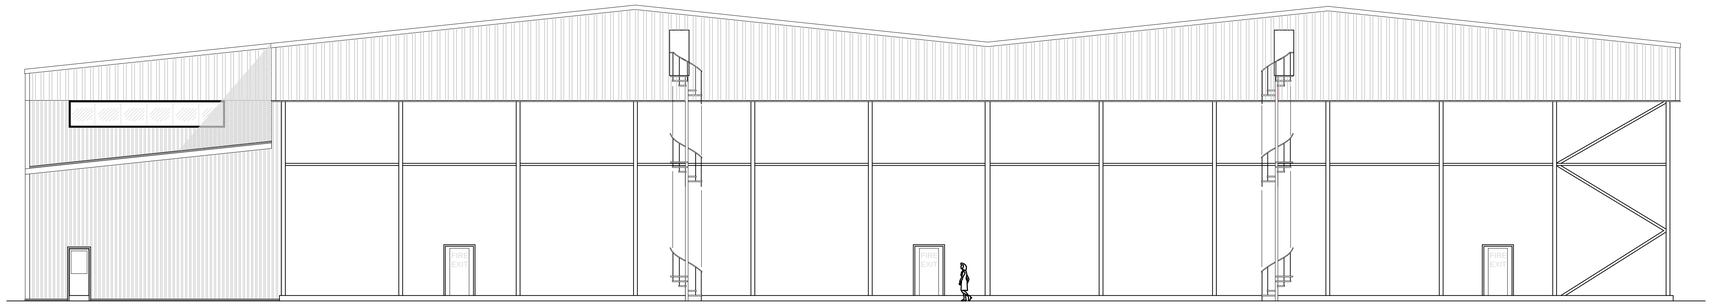


02 Elevation 2
PL06 SCALE 1:100

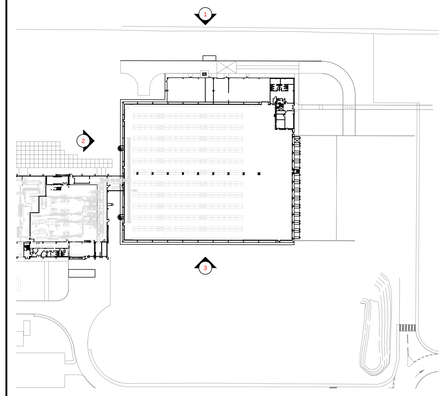

03 Reference Plan
PL06 SCALE 1:1000

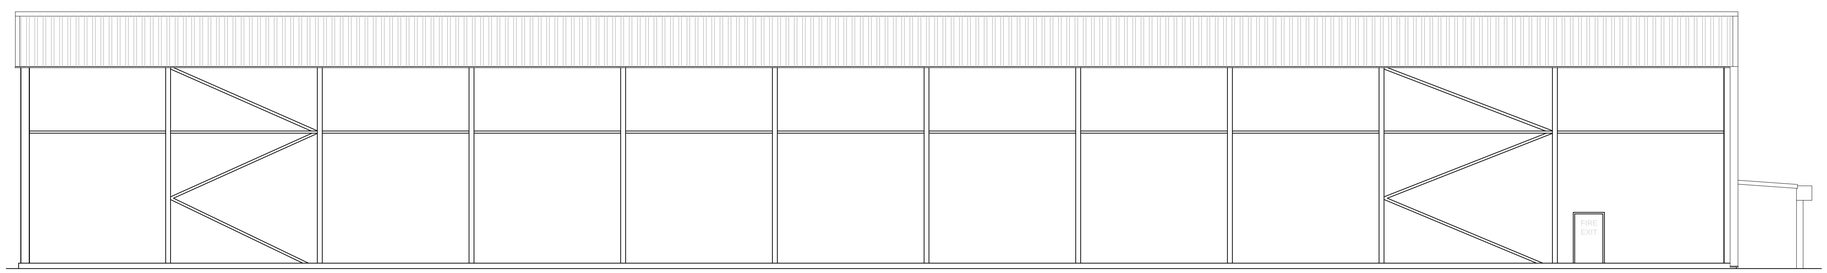

04 Elevation 3
PL06 SCALE 1:100

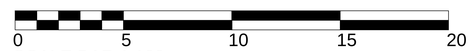

SCALE BAR 1:100

rev	notes	date
1.0	Planning Issue	01st April 19

Meller,
The Lace Mill,
44 Derby Road,
Draycott, Derby,
DE72 3NJ
Tel: 01509 670036
Website: www.mellerltd.co.uk

This drawing and its contents, on paper and as the originating data file, remain the copyright of Meller ltd © **meller** 2018
Do not scale from this drawing - use stated levels and dimensions only. If in doubt contact meller ltd.

client	Bakkavor
project	SDC External Blast Chillers
title	Existing Elevations
scaled	March 19
Drawn by	JP
Checked by	-
scale	1:100

job no	drawing no	rev	status
180903	PL06	1.0	Planning