




01 Elevation 1
PL07 SCALE 1:100

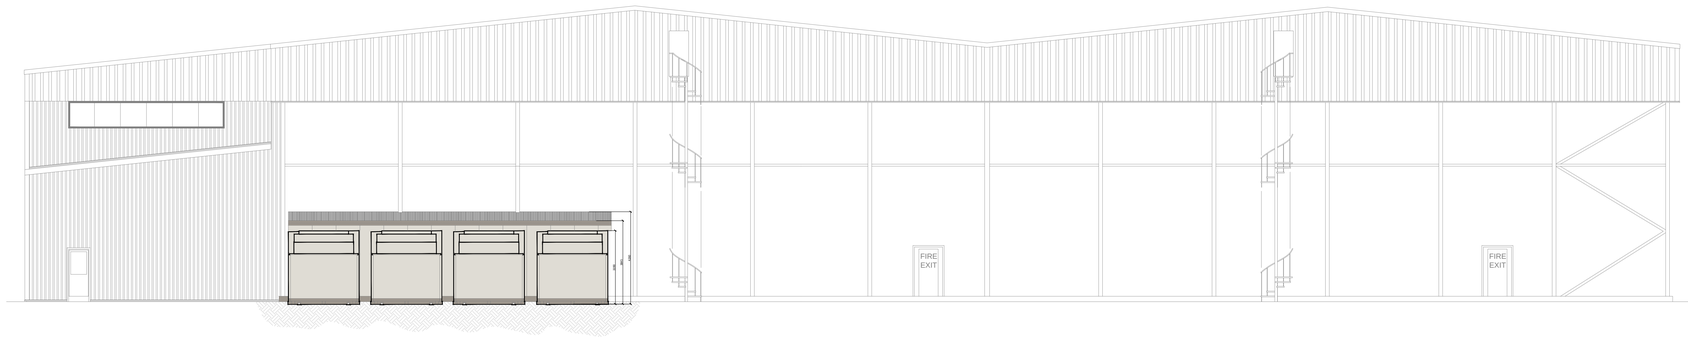

02 Elevation 2
PL07 SCALE 1:100

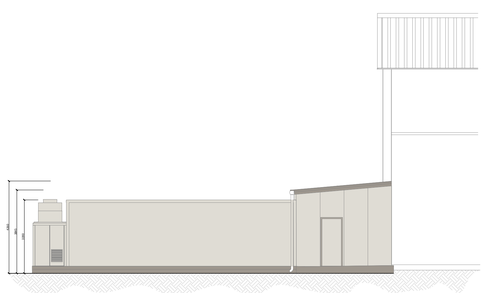

04 Elevation 3
PL07 SCALE 1:100

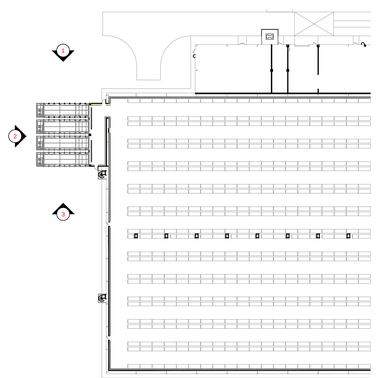

03 Reference Plan
PL07 SCALE 1:1000

0 5 10 15 20
SCALE BAR 1:100

rev	notes	date
1.0	Planning Issue	01st April 19

Meller,
The Lace Mill,
44 Derby Road,
Draycott, Derby,
DE72 3NJ
Tel: 01509 670036
Website: www.mellerltd.co.uk

This drawing and its contents, on paper and as the originating data file, remain the copyright of Meller ltd © **meller** 2018
Do not scale from this drawing - use stated levels and dimensions only. If in doubt contact meller ltd.

client: Bakkavor	checked: March 19
project: SDC External Blast Chillers	Drawn by: JP / Checked by: -
title: Proposed Elevations	scale: 1:100

job no: 180903 | drawing no: PL07 | rev: 1.0 | status: Planning