
N

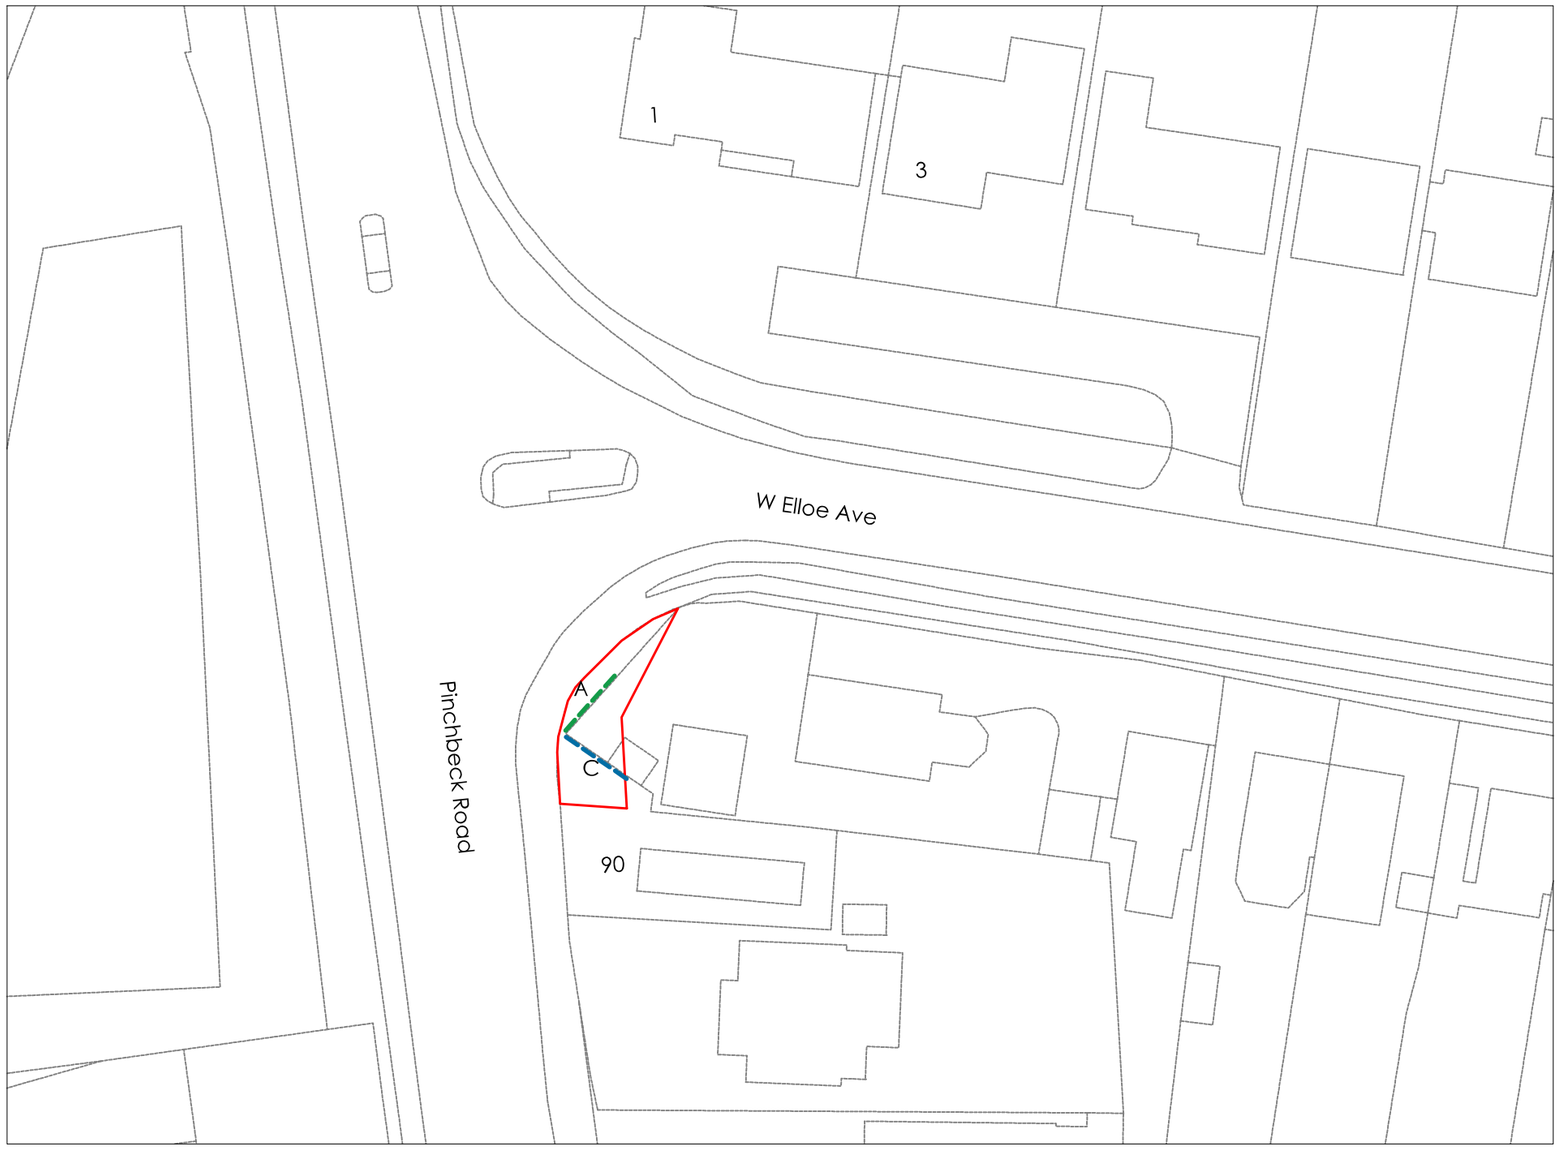

Crown copyright and database rights (2021) OS (100063368)

0 20m 40m

Title
Proposed Site Plan

Address
Pinchbeck Road, Spalding, PE11 1QL

Client

Job No.
19630

Issued
10/09/21

Scale
1:500 @ A3

Key

1. Site Boundary
2. Proposed Media Screen
3. Consented Media Screen

All information is to be checked on site for accuracy and fit. Only drawings with WD status with the most recent revision are to be used for construction.