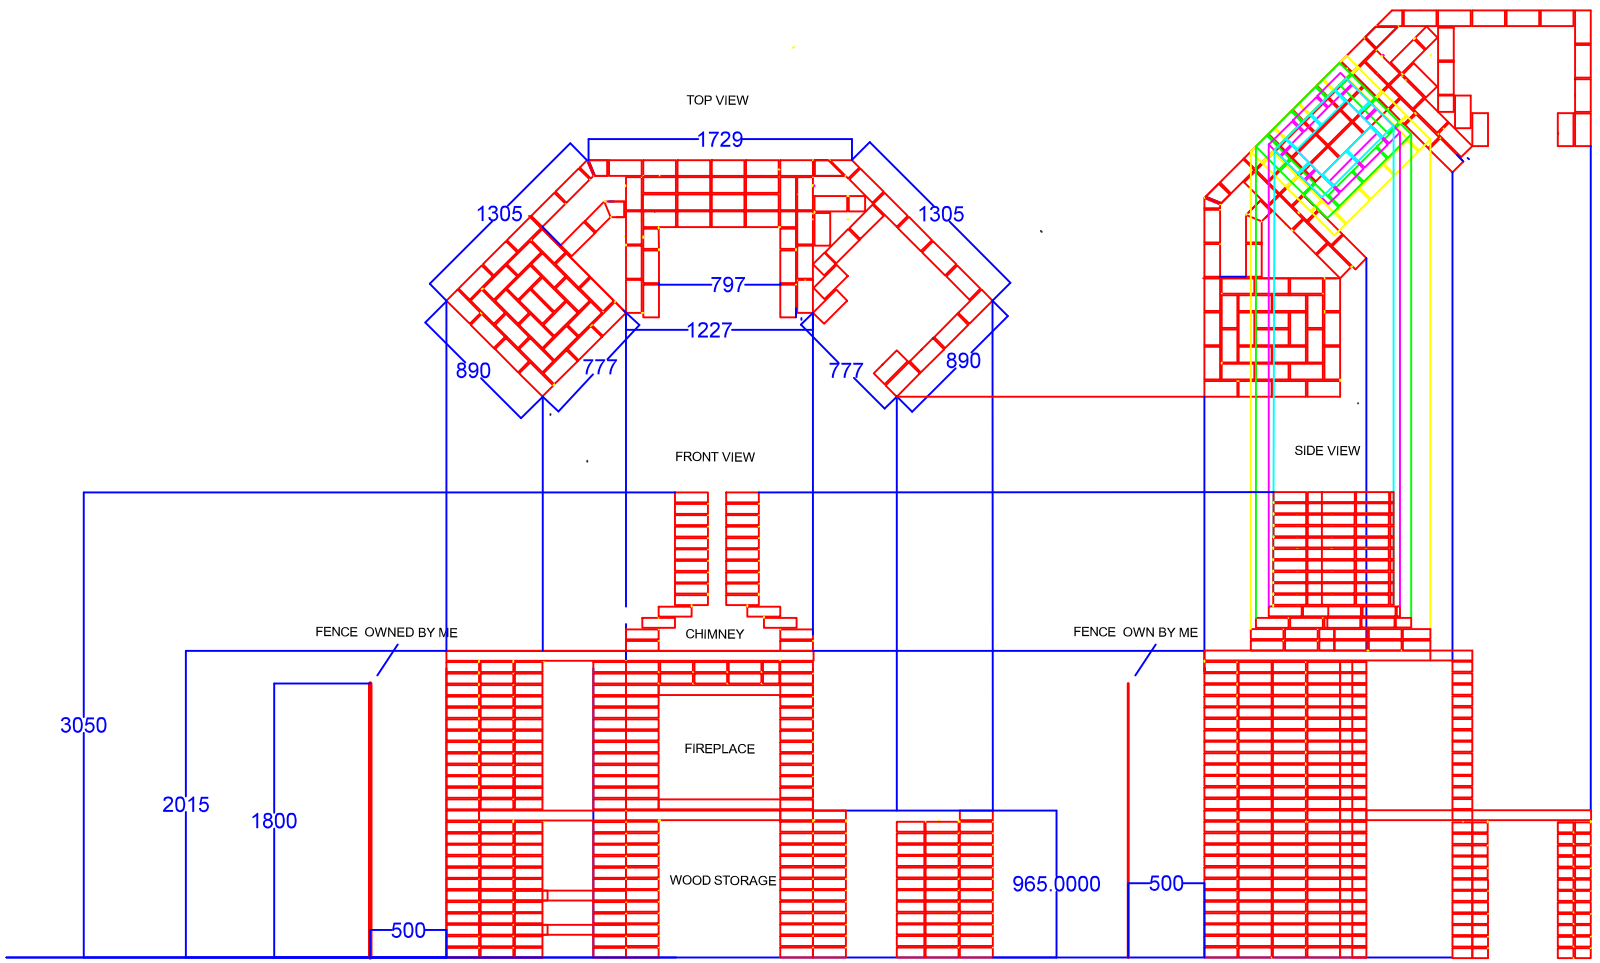


NO.	REVISION	SIGN.	DATE

PROJECT OUTDOOR BBQ	DRAWING BBQ ELEVATION VIEW
DESIGNED BY J. KUSTOVA	DRAWN BY J. KUSTOVA
DATE 08/04/2021	SCALE 1:50
	DRG No 1