

Map Centre 525211, 321727

SEWER ASSET LEGEND

Manholes

Foul	Surface	Combined

Foul Sewerage	Foul Decommisioned Sewerage	Foul S104/Private Main
Surface Sewerage	Surface Decommisioned Sewerage	Surface S104/Private Main
Combined Sewerage	Combined Decommisioned Sewerage	Rising Main

GEODESYS
LAND & PROPERTY INFORMATION


PO BOX 485, Huntingdon, PE29 6YB
DX123730 Huntingdon 6

Title: B805067-1 Scale: 1:1250 Date: 28/06/2011 10:47


Code:

This plan must be used in conjunction with the search results attached.
The information shown on this drawing is based on the data currently recorded but the position must be regarded as approximate.
Service pipes, private sewers and drains are not generally shown. The actual position of all apparatus MUST be established by trial holes.
No liability whatsoever is accepted for any error or omission. This information is valid for the date printed.
This plan is produced by Anglian Water Services Ltd. trading as GEODESYS from Ordnance Survey digital map data which is protected by Crown copyright and remains the property of Ordnance Survey, (c)Crown copyright, 100018507
This map data is to be used for the purposes of viewing the location of Anglian Water 'plant' only.
Any other use of the map data or further copies are not permitted.

This official copy is incomplete without the preceding notes page.

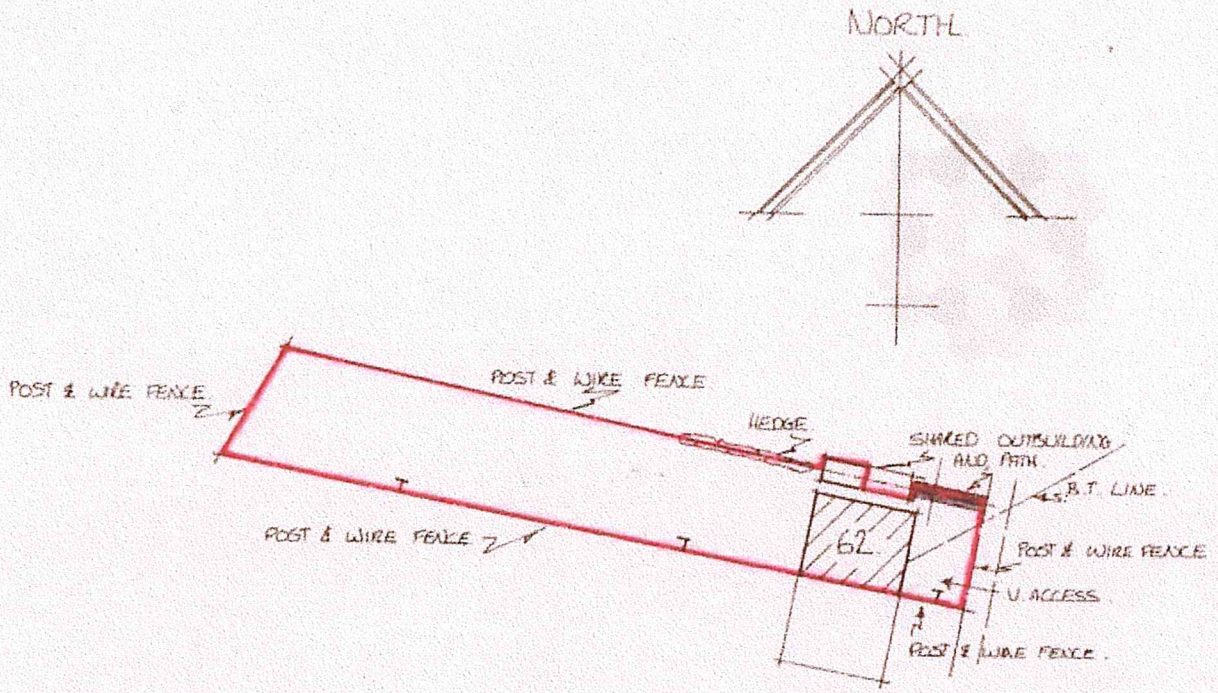

BLOCK PLAN SCALE 1:500

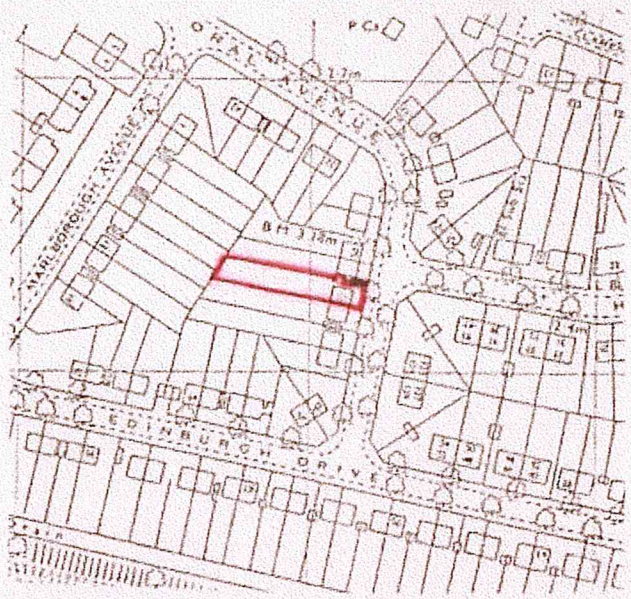

LOCATION PLAN SCALE 1:2500

REPRODUCED FROM THE 1974 ORDNANCE SURVEY 1:2500 SOUTH HOLLAND DISTRICT MAP WITH THE PERMISSION OF THE CONTROLLER OF HER MAJESTY'S STATIONARY OFFICE.
CROWN COPYRIGHT RESERVED.
SHEET No. T.F. 2421 - 2521.

SITE AREA = 422 m² or thereabouts

PLAN

SOUTH HOLLAND DISTRICT COUNCIL

HOUSING AND PROPERTY SERVICES
MRS SALLY WALTHAM
BA (Hons) F I H
Director of Housing and Property Services
Tel (0775) 761161

PROJECT
SALE OF COUNCIL HOUSES 62 BALMORAL AVENUE, SPALDING MRS VALERIE OSBORNE & MR BRIAN BRUTNELL

DATE	SCALE
NOVEMBER 1995	1:500 / 1:2500
DRAWN	DRAWING No.
Bruce Hildred.	Amended APRIL 96

JOB No.
R.T.B. 2810

AM ADMEL 920415