
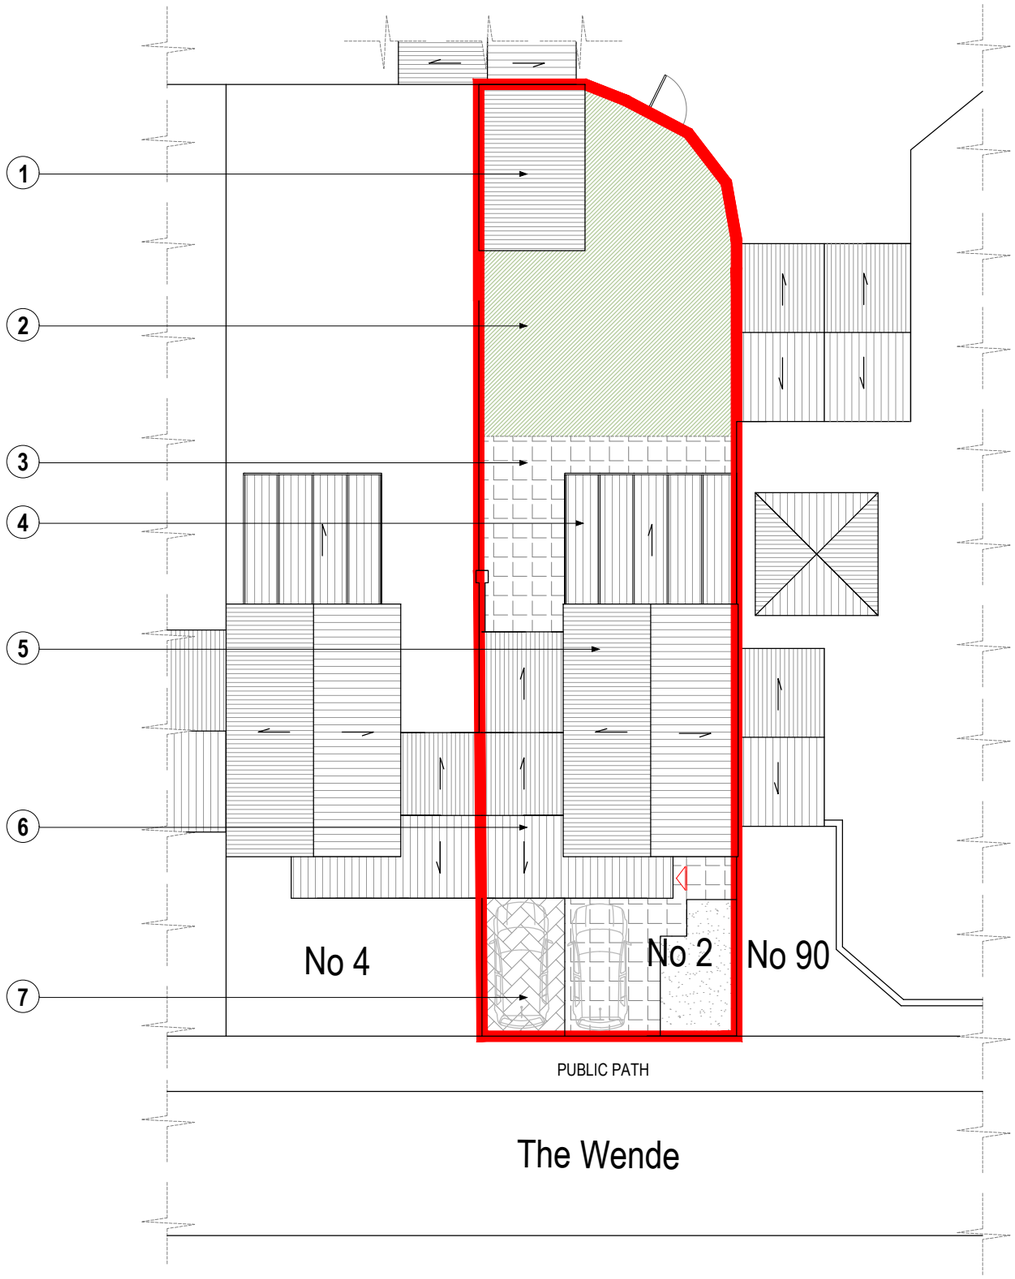


BLOCK PLAN - EXISTING
SCALE 1:200 @A3

0 5 10 20

SCALE BAR (m) 1:200

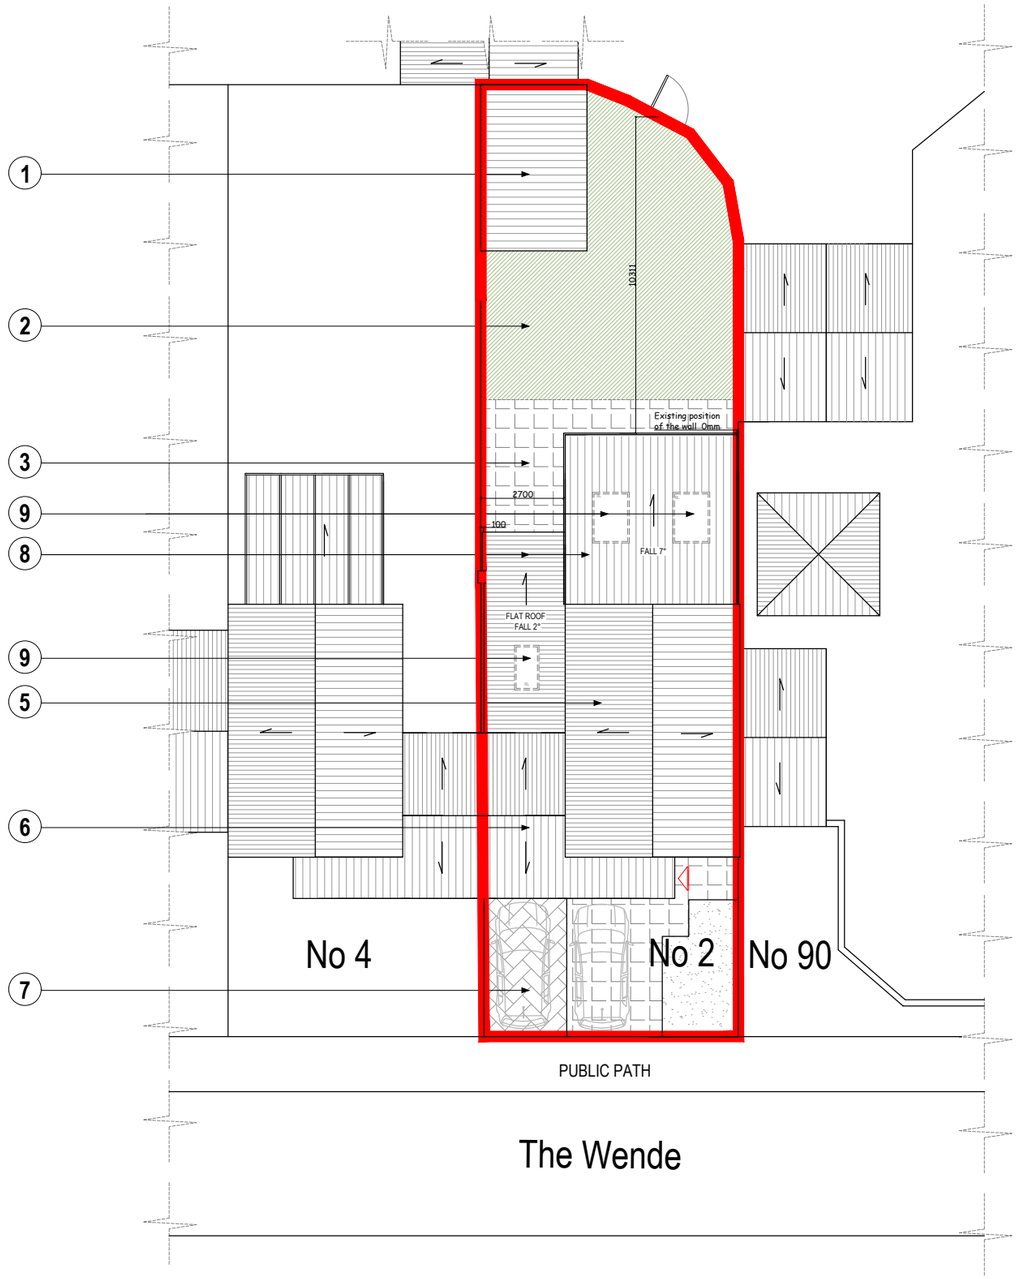

BLOCK PLAN - PROPOSED
SCALE 1:200 @A3

LEGEND:

1 GARDEN PERGOLA
2 LAWN
3 CONCRETE SLABS
4 EXISTING CONSERVATORY
5 MAIN HOUSE
6 GARAGE
7 DRIVEWAY GRAVEL
8 SINGLE STOREY EXTENSION PROPOSED
9 ROOFLIGHTS PROPOSED

Project address: 2 The Wende, Spalding PE11 3EG		
Drawing: Block Plan Existing & Proposed		
Scale: 1:200 @ A3	Drawn By: A.J.	Drawn date: April 2026
Drawing No: 26-056 - FP 002		Revision: Rev. A

PAT STUDIO ARCHITECTURE
t: 0 7749 106 877
e: pat.studio@outlook.com

NOTE: If you are in doubt with any of the information on this drawing, ask for it to be verified.The contractor is to check and verify all dimensions on site before proceeding with the works
Alert PAT Studio Architecture of any discrepancies. This drawing is the copyright of PAT Studio Architecture