

EXISTING

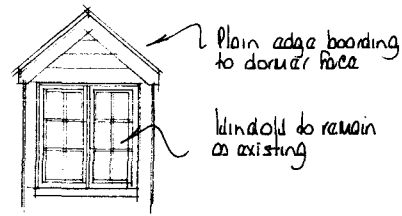

PROPOSED

PROPOSED ALTERATIONS to DORMER ROOF AT
9 HIGH STREET, SPALDING
Dr & Mrs M TOWNSEND

SCALE 1:50

396/9

PROPOSED STRIP AND RE-ROOFING WORKS AT NO. 9. HIGH STREET, SPALDING FOR DR. AND MRS. M. TOWNSEND.

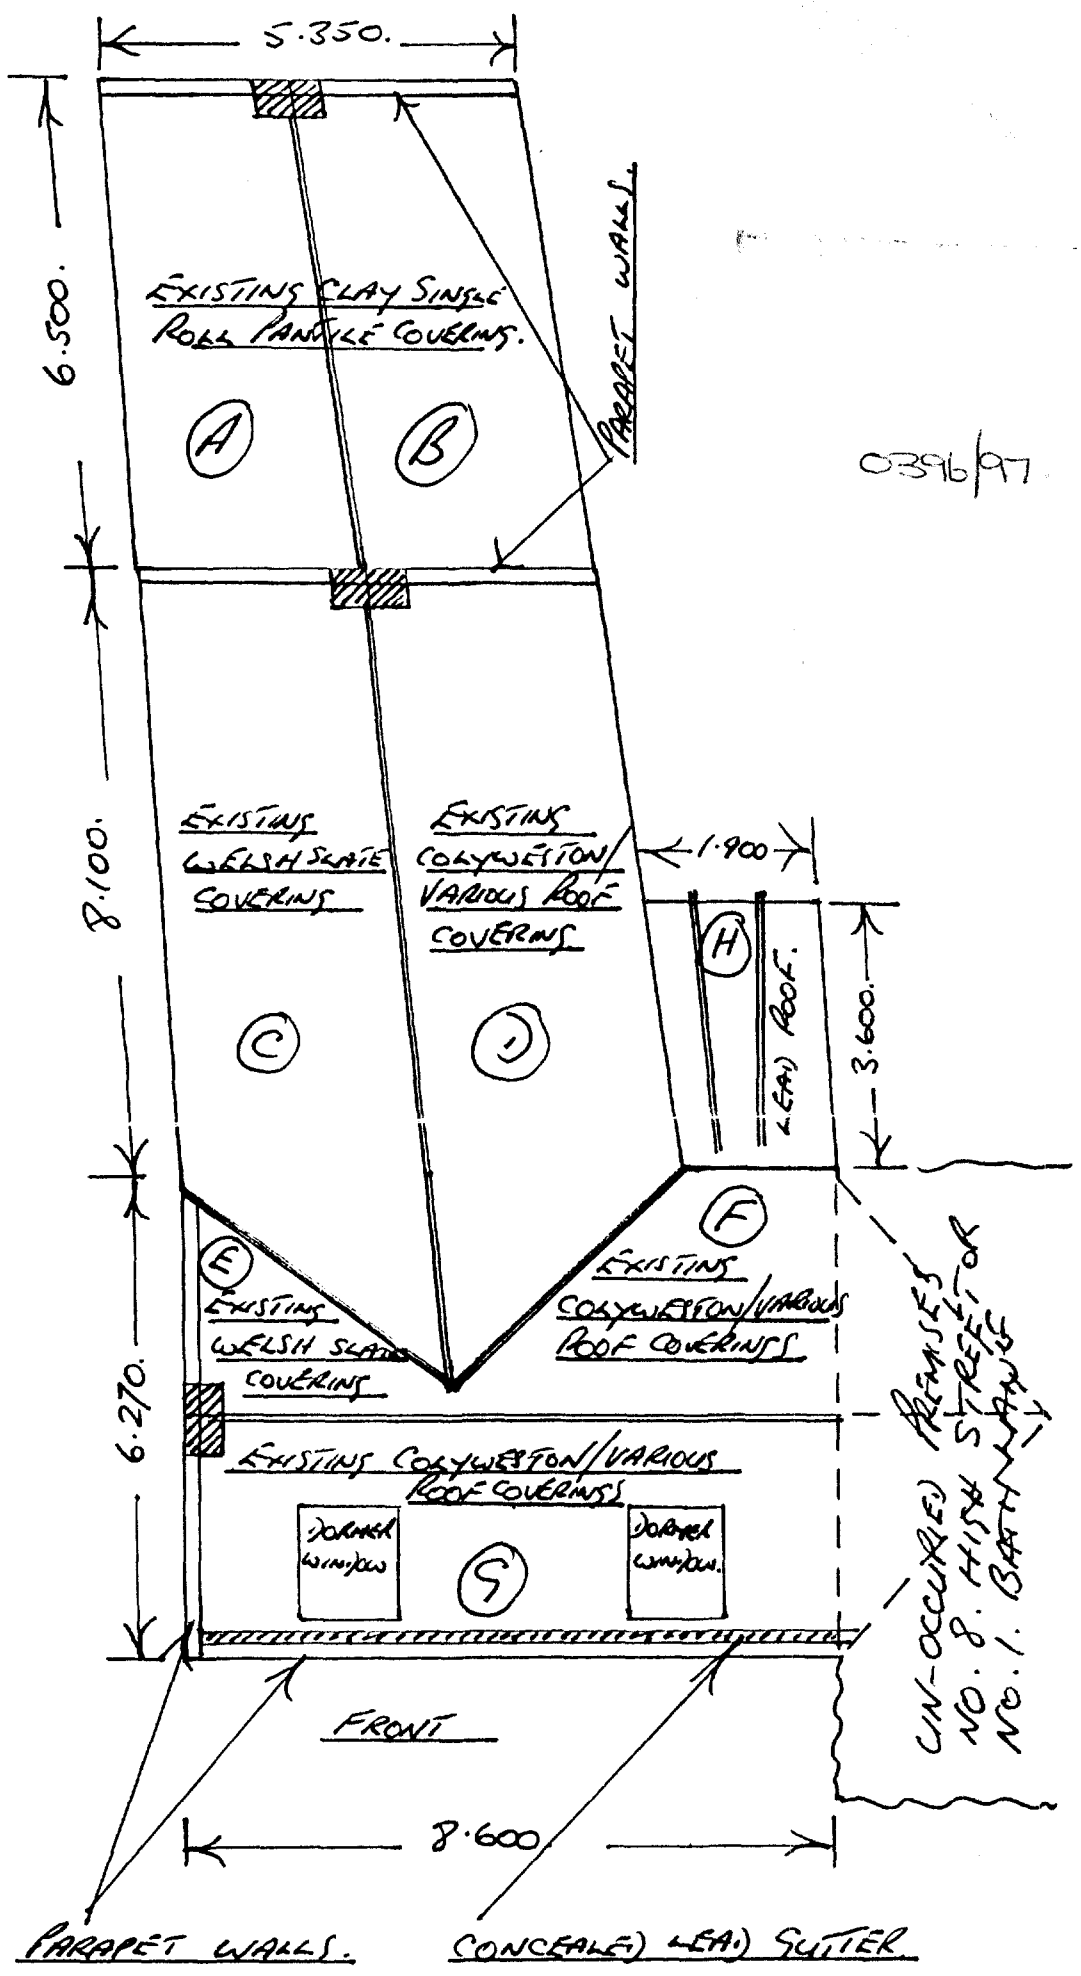

SCALE 1:100.

0396/97

GENERALLY

ALL WORKS CARRIED OUT IN CONJUCTION WITH THE STATED WILL BE ON A LIKE FOR LIKE BASIS.

M. W. HARDY
ROOFING AND BUILDING CONTRACTOR.
01775-766341.

PROPOSED SPECIFICATIONS

ROOF COVERINGS SECTIONS (A) AND (B).

LIKE FOR LIKE NO CHANGE

STRIP OFF ALL EXISTING CLAY SINGLE ROLL PANTILES AND RIDGES AND PUT TO ONE SIDE FOR FURTHER USE, SUPPLY AND FIX NEW 38MM X 25MM TREATED LATH LAID ON REINFORCED SLATERS FELT TYPE 1.F. TO B.S. 747, RE-LAY ALL CLASS 'A' CLAY SINGLE ROLL PANTILES AND RIDGES MAKING UP ALL SHORTAGES FROM OWN STOCK.

ROOF COVERINGS SECTIONS (C) AND (E).

LIKE FOR LIKE NO CHANGE

STRIP OFF ALL EXISTING WELSH BLUE SLATES AND RIDGES AND PUT TO ONE SIDE FOR FURTHER USE, SUPPLY AND FIX NEW 38MM X 25MM TREATED LATH LAID ON REINFORCED SLATERS FELT TYPE 1.F. TO B.S. 747, RE-LAY ALL CLASS 'A' SLATES AND RIDGES MAKING UP ALL SHORTAGES FROM OWN STOCK.

ROOF COVERINGS SECTIONS (D) AND (F)

VARIATION OF DETAIL.

STRIP OFF VARIOUS MIXTURE OF ROOF COVERINGS FOR DISPOSAL, RE-CLAIM AS MUCH COLYWESTON SLATE AS POSSIBLE AND PUT TO ONE SIDE FOR RE-USE ON FRONT SECTION (G). SUPPLY AND FIX NEW 38MM X 25MM TREATED LATH LAID ON REINFORCED SLATERS FELT TYPE 1.F. TO B.S 747, SUPPLY AND LAY CLASS 'A' RECLAIMED WELSH BLUE SLATES AND RIDGES.

ROOF COVERINGS FRONT SECTION (G).

LIKE FOR LIKE COLYWESTON SLATE

STRIP OF VARIOUS MIXTURE OF ROOF COVERINGS FOR DISPOSAL, RECLAIM AS MUCH COLYWESTON SLATE AS POSSIBLE AND PUT TO ONE SIDE FOR FURTHER USE, SUPPLY AND FIX NEW 38MM X 25MM TREATED LATH LAID ON REINFORCED SLATERS FELT TYPE 1.F. TO BS. 747, RE-LAY ALL SALVAGED COLYWESTON SLATE FROM SECTIONS (D), (F) AND (G) MAKING UP ALL SHORTAGES FROM OWN STOCK INCLUSIVE OF DORMER CHEEKS AND FRONT APEX (SEE PHOTOGRAPHS).

DORMER WINDOWS

CHANGE OF DETAIL

CHANGE DORMER ROOFS TO PITCHED ROOF DETAIL (SEE PHOTOGRAPHS) ALL OTHER DORMER DETAILS TO REMAIN LIKE FOR LIK

ROOF COVERINGS SECTION (H) LEAD ROOF

LIKE FOR LIKE CODE 6 LEAD SHEE
ROOF COVERINGS NO CHANGE