
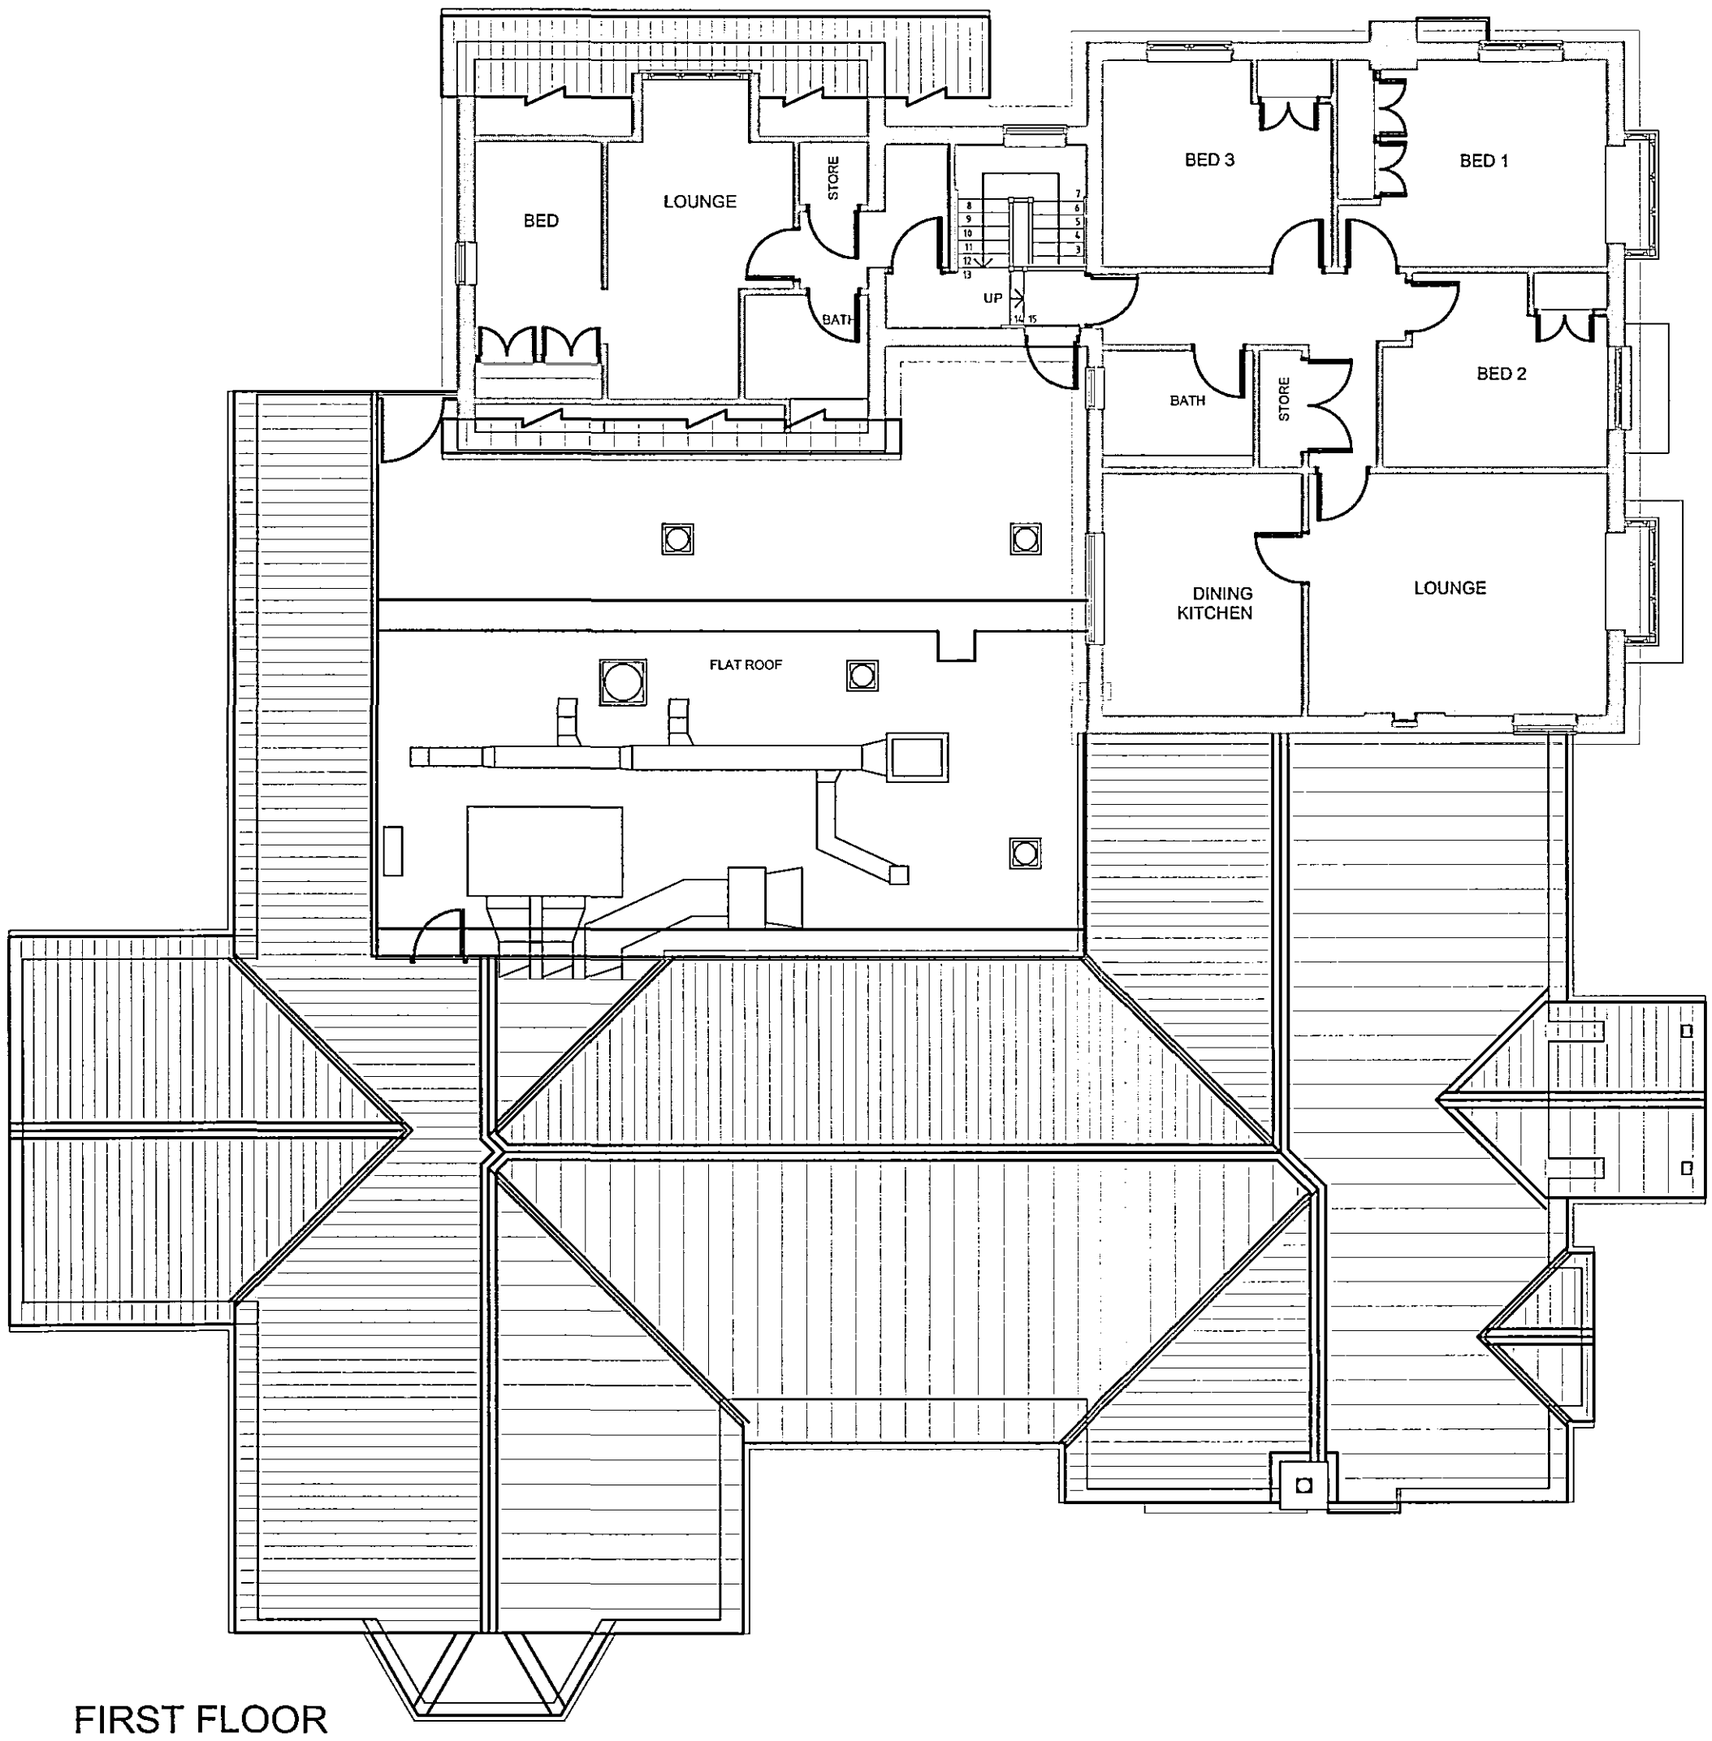


FIRST FLOOR

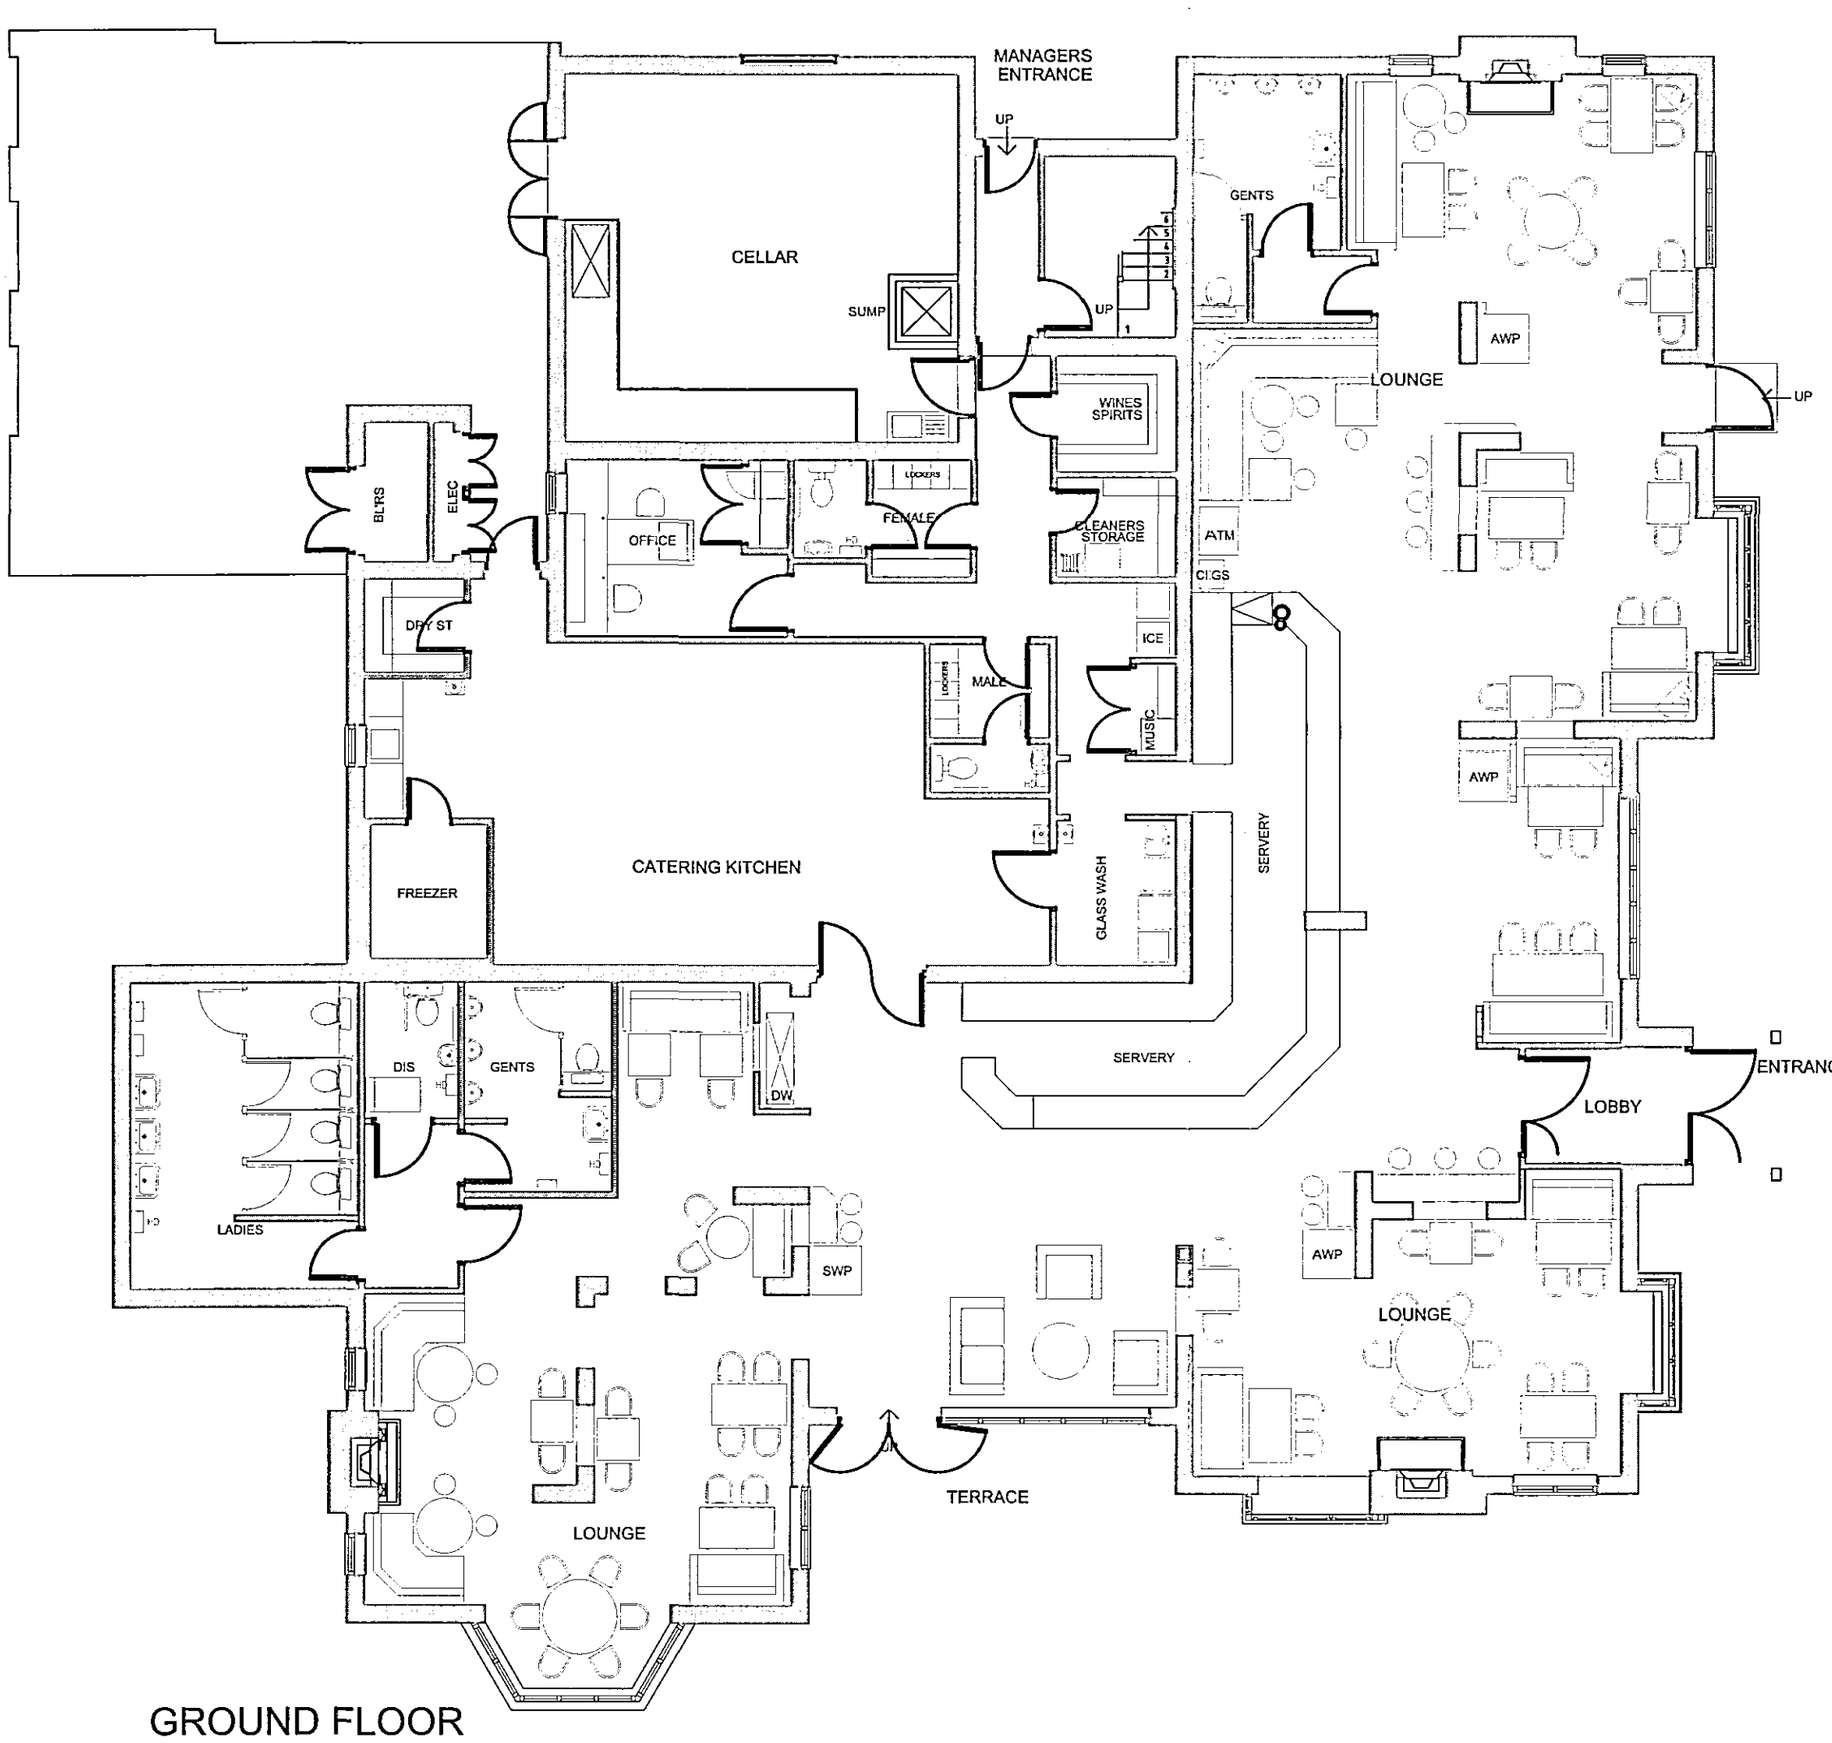

GROUND FLOOR

Notes

The copyright of this drawing and design is vested in the Architect and must not be copied or reproduced without written consent.
This drawing to be read in conjunction with the specification and other drawings
Do not scale to ascertain dimensions
All dimensions to be checked and verified on site by the responsible contractor prior to commencement of work

Health and Safety Notes

SHDC
Planning & Development
0 3 MAR 2005
Ref: 0397/04

AMENDED PLAN
Ref. A2

DETERMINED
PLAN

Rev	Details	Alt.	Date/Chk

CLIENT
PATHFINDER PUBS

Tweedale
265 Tettenhall Road,
Wolverhampton WV6 0DE.
Telephone 01902 774660
Facsimile 01902 774666
E.Mail enquiries@tweedale.co.uk
Web www.tweedale.co.uk
Architects
Building Surveyors
Interior Designers
Planning Supervisors
Project Managers
Town Planners

PROJECT
SPALDING

DRAWING
PLANS
AS PROPOSED

DRAWING NUMBER	REVISION	SCALE	DATE
682_041		1:100 @ A2	
		DRAWN BY	CHECKED BY