Do not scale from this drawing.

Contractor to check all dimensions prior to commencement on site and notify the architect of any errors, omissions or discrepancies.


Architects le¹ retain copyright of this drawing, no copies or alterations may be made without their permission.

CDM Design Risk Assesment

notes:

AMENDED PLAN

Ref. A2

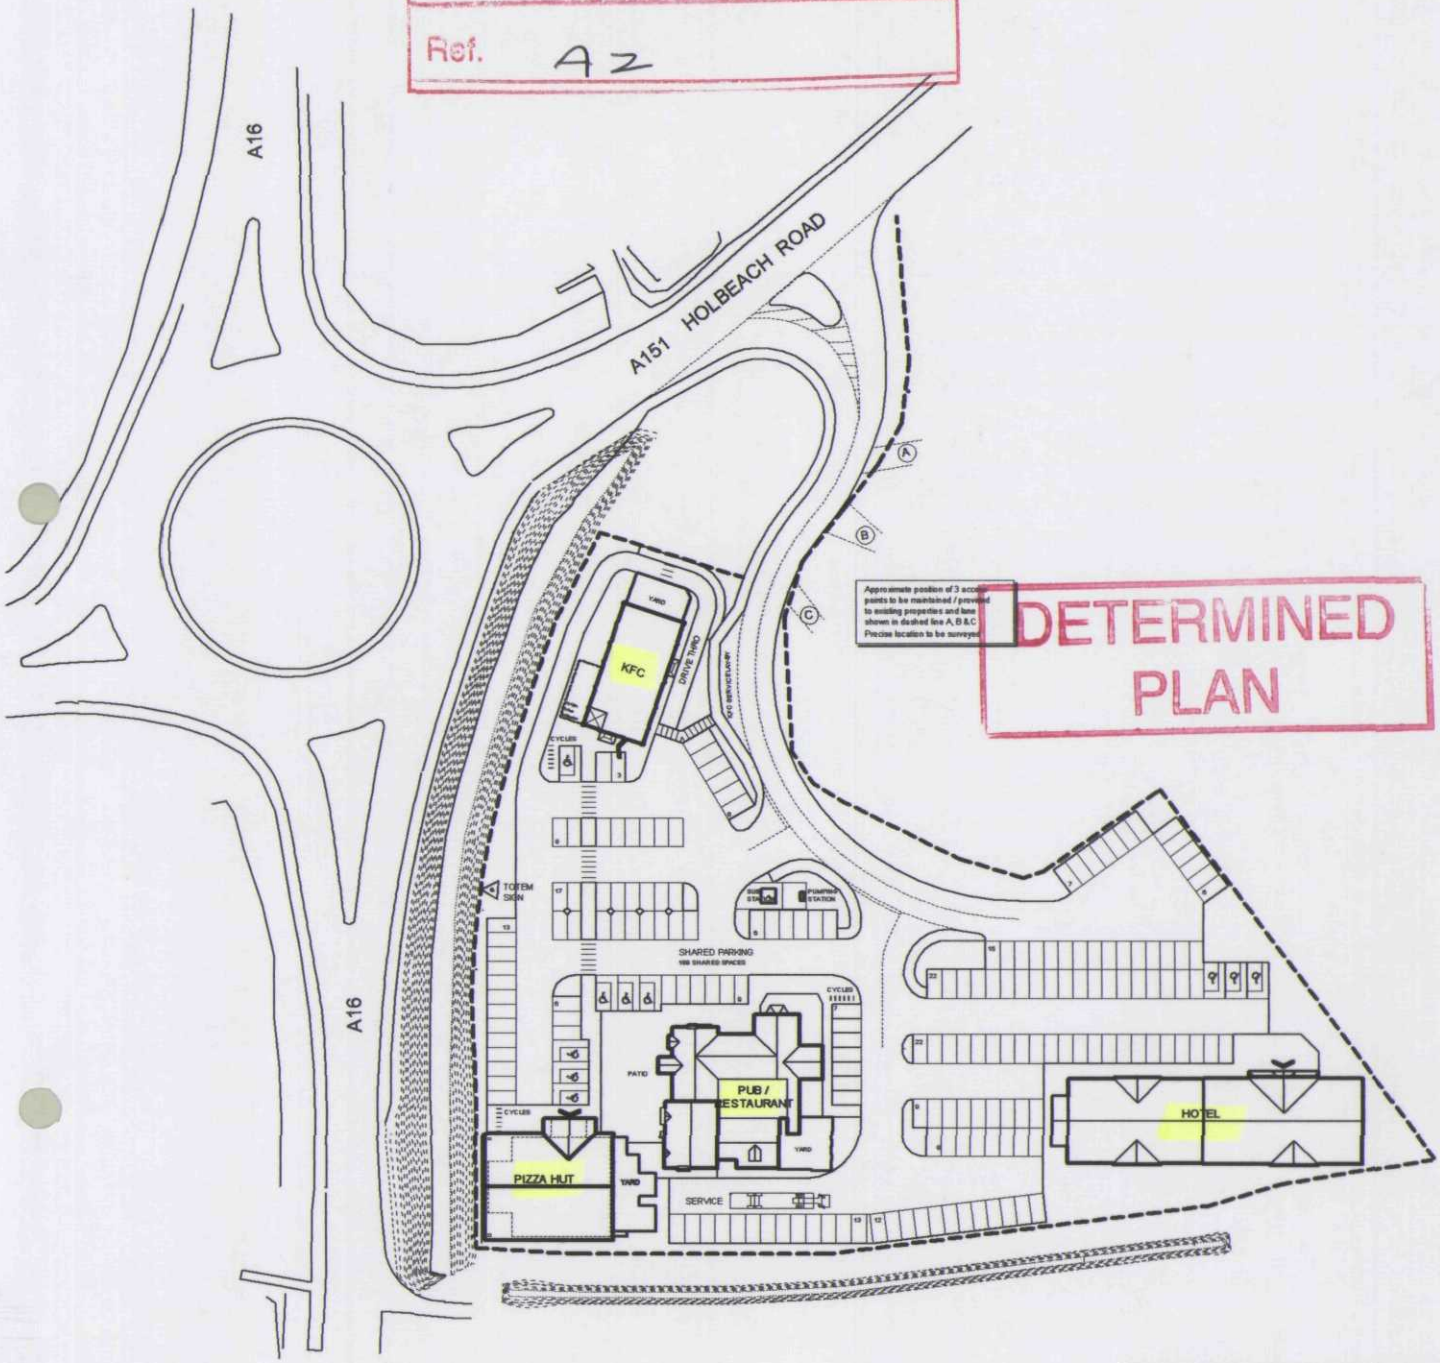

DETERMINED PLAN

SHDC
Planning & Development
0 3 MAR 2005
Ref: 0397/04

rev	description	date

John H King (Securities) Ltd
A16/A151 Intersection Spalding
Development Site

location plan

job. no.	drg. no.	rev.
J 01	71	a
scale	date ©	ref
1:1250@A4	Sept 2004	.

architects le¹
38 nelson street
leicester LE1 7BA
tel: 0116 2758500 fax: 0 116 2543487
mail@architectsle1.co.uk

architects le 1