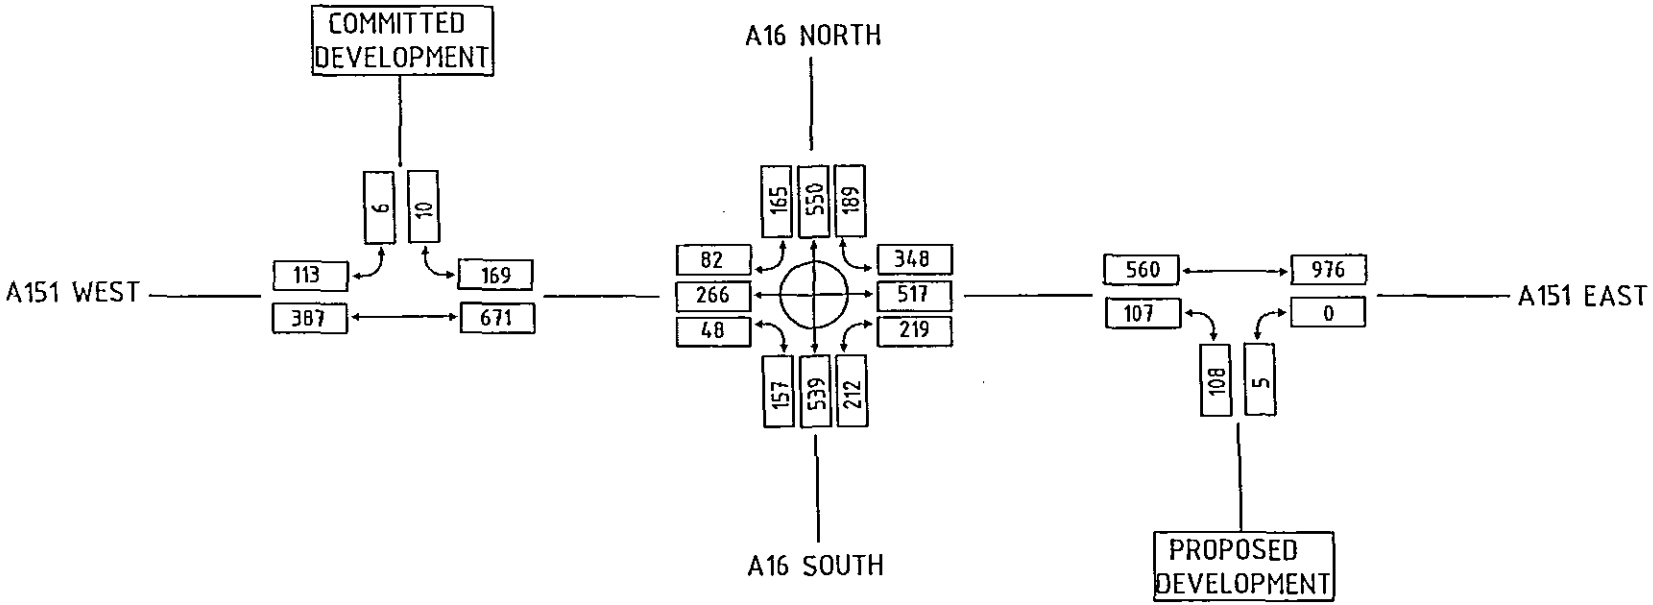


SOURCE: FLOW DIAGRAMS 6A + 8A + 12A

General Notes

1. DO NOT SCALE.

2. This drawing is to be read in conjunction with all other relevant drawings.

3. Should there be any conflict between the details indicated on this drawing and those indicated on other drawings the Engineer should be informed PRIOR to construction on site.

4. Until technical approval has been obtained from the relevant Authority, it should be understood that all drawings issued are Preliminary and NOT for construction. Should the contractor commence site work prior to such approval being given, it is entirely at his own risk.

5. All dimensions are in millimetres unless otherwise stated.

Rev.	Description	Date	Drawn	Appr.

bsp consulting
12 Oxford Street, Nottingham, NG1 5BG
Tel : (0115) 8402229 - Fax : (0115) 8402228
e-mail : info@bsp-consulting.co.uk

Client
JOHN H KING (PROPERTIES)

Project Title
PROPOSED DEVELOPMENT
HOLBEACH ROAD, SPALDING

Drawing Title
NETWORK FLOW DIAGRAM
2015 PM PEAK HOUR
BASE + COMMITTED
+ DEVELOPMENT FLOWS

Drawn By:	TB	Checked By:	JAD	Scale:	N.T.S.
Project Engineer:	JAD	Approved By:	JAD	Date:	JAN 04
Drawing Number: FLOW DIAGRAM 18A				Revision:	-