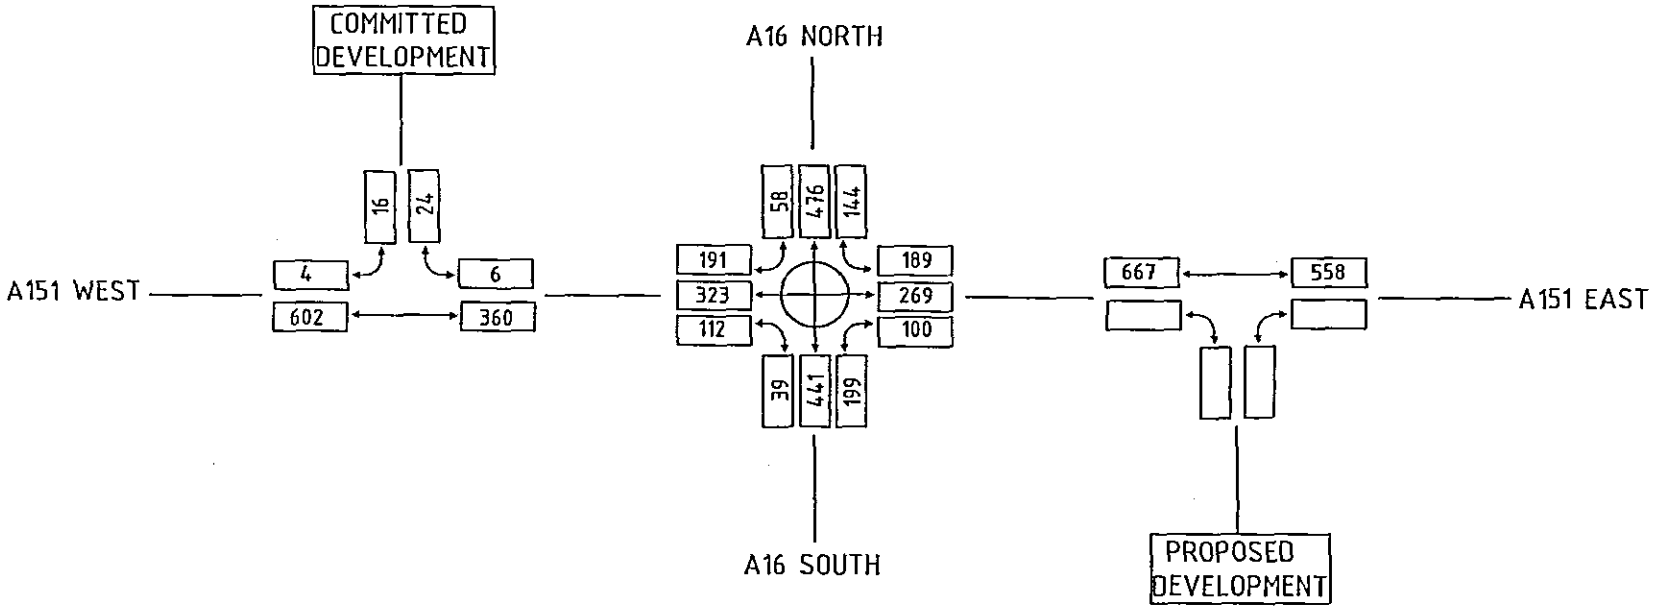



SOURCE: FLOW DIAGRAM 7B + 9B

## General Notes

1. DO NOT SCALE.

2. This drawing is to be read in conjunction with all other relevant drawings.

3. Should there be any conflict between the details indicated on this drawing and those indicated on other drawings the Engineer should be informed PRIOR to construction on site.

4. Until technical approval has been obtained from the relevant Authority, it should be understood that all drawings issued are Preliminary and NOT for construction. Should the contractor commence site work prior to such approval being given, it is entirely at his own risk.

5. All dimensions are in millimetres unless otherwise stated.

| Rev. | Description | Date | Drwn | Appr. |
|---|---|---|---|---|

bsp consulting
12 Oxford Street, Nottingham, NG1 5BG
Tel : (0115) 8487227 - Fax : (0115) 8482228
e-mail : info@bsp-consulting.co.uk

Client: JOHN H KING (PROPERTIES)

Project Title: PROPOSED DEVELOPMENT HOLBEACH ROAD, SPALDING

Drawing Title: NETWORK FLOW DIAGRAM 2005 AM PEAK HOUR BASE + COMMITTED

| | | | | | |
|---|---|---|---|---|---|
| Drawn By: | TB | Checked By: | JAD | Scale: | N.T.S. |
| Project Engineer: | JAD | Approved By: | JAD | Date: | JAN 04 |

Drawing Number: FLOW DIAGRAM 13B

Revision: -