

© Rick Smith Design 2011


Notes

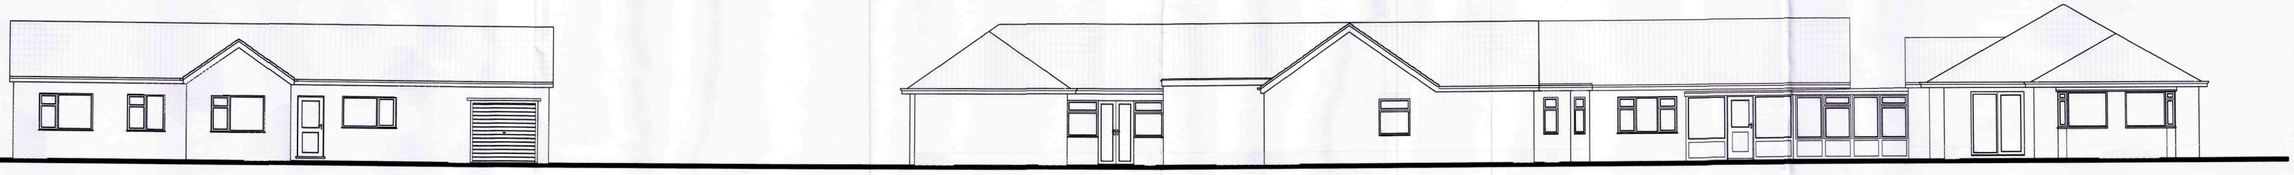


ELEVATION '1'

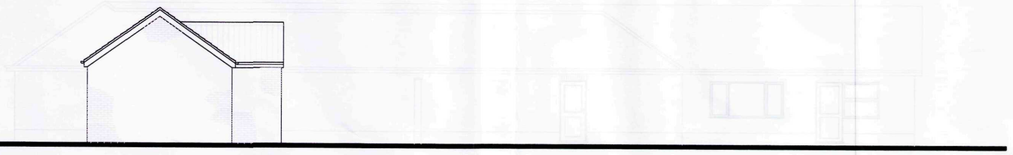

ELEVATION '2'

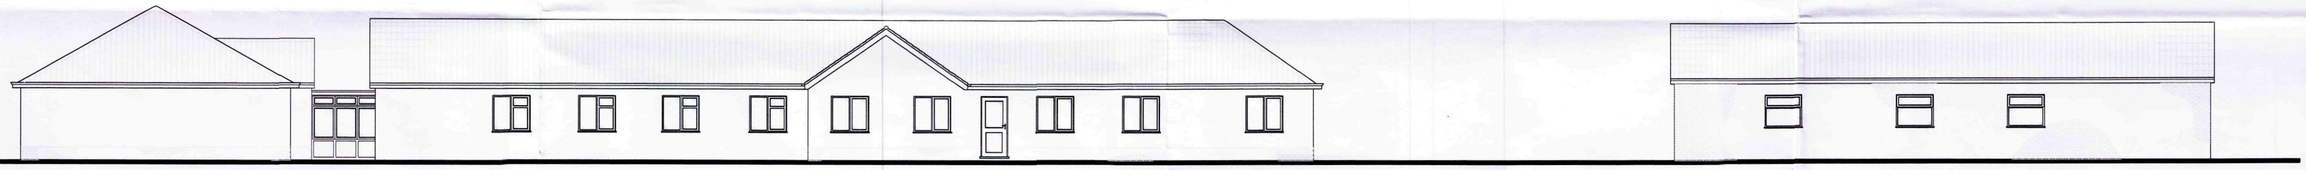

ELEVATION '3'

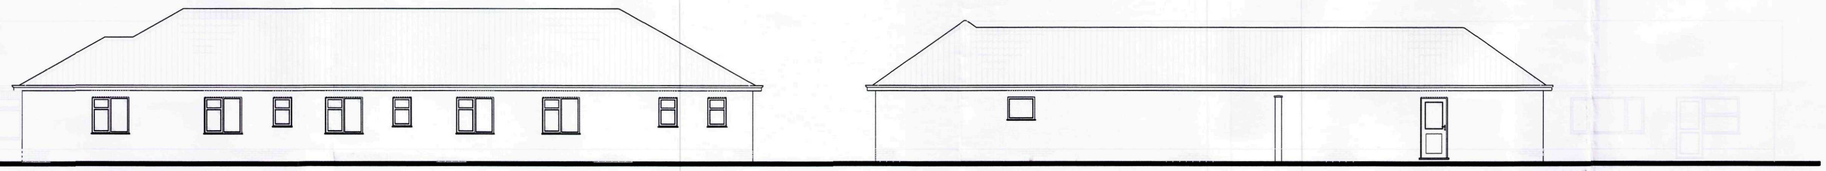

ELEVATION '4'

ELEVATION '5'

EXISTING ELEVATIONS
(Scale 1:100)

Revision	Amendment	Date

Planning & Development
25 MAY 2011
Ref: 0397-11

Client
Apex Care Limited

Project
Proposed Extension & Alterations
The Bungalow Care Home
156 Park Road
Spalding
Lincolnshire

Drg Title
Existing Elevations

Drg No.
11856-02

Scale 1:100 Date 03/11

Rick Smith Design
Architectural Design Consultancy
Suite 4, Kesteven Business Centre, 2 Kesteven Street
Sleaford, Lincolnshire NG34 7DT
Tel: 01529 414363 or 07786 838788
e-mail: rick@ricksmithdesign.com