
© Rick Smith Design 2011

Notes

DO NOT SCALE

ALL DIMENSIONS AND SETTING OUT IS TO BE CHECKED BY THE CONTRACTOR PRIOR TO THE START OF ANY WORKS OR THE MANUFACTURE OF ANY COMPONENTS OR MATERIALS.

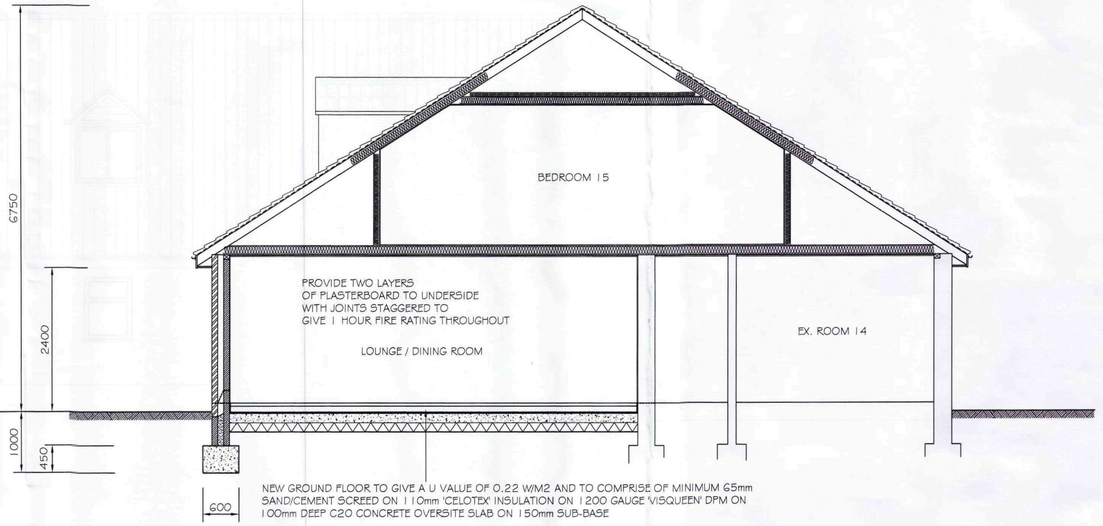

SECTION 1-1 THROUGH PROPOSED EXTENSION

(Scale 1:50)


PROVIDE 25mm OF VERTICAL INSULATION FIXED TO THE PERIMETER OF THE NEW GROUND FLOOR

DAMP PROOF MEMBRANE TO BE COMBINED RADON GAS MEMBRANE AND IS TO BE TAPED AND SEALED. JOINT POSITIONED AT SLAB EDGE TO AVOID SLIP PLANE AT WALL / SLAB JUNCTION

PROVIDING GROUND CONDITIONS ARE OF AN ADEQUATE NATURE THEN EXCAVATE 600mm WIDE x 450mm DEEP TRENCH FILL FOOTINGS TO EXTERNAL WALLS (UNLESS NOTED OTHERWISE), FINAL DEPTH AND SIZE TO BE AGREED ON SITE WITH LOCAL AUTHORITY BUILDING INSPECTOR, ALL FOOTINGS ARE TO BE REINFORCED WITH MESH REINFORCEMENT IN THE TOP AND BOTTOM.

THE FORMATION DEPTH OF THE FOUNDATIONS IS TO BE DOWN TO A FIRM LOAD-BEARING STRATA TO FORM A STABLE FOUNDATION. THE MIN. DEPTH IS TO BE 1000mm IN MEDIUM SHRINKABLE CLAYS. ALL FINAL DEPTHS AND PROTECTIONS OF FOOTINGS ARE TO BE AGREED ON SITE BETWEEN THE LOCAL AUTHORITY BUILDING INSPECTOR AND THE BUILDING CONTRACTOR.

NOTE:
ALL STUDWALLS TO BE FITTED WITH A SOUND ABSORBENT MATERIAL WITH A DENSITY OF 10kg/m3 WITHIN. PARTITIONS TO HAVE A MINIMUM OF 25mm INSULATION. FLOORS TO HAVE 150mm MINERAL WOOL INSULATION JOISTS TO HAVE A DENSITY OF 10kg/m3.

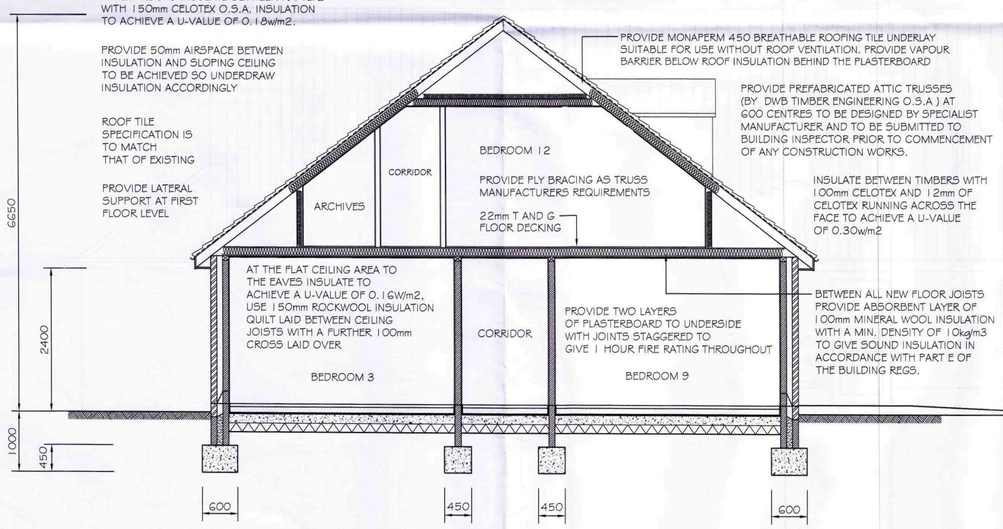

SECTION 2-2 THROUGH PROPOSED EXTENSION

(Scale 1:50)

Revision | Amendment | Date

Client
Apex Care Limited

Project
Proposed Extension & Alterations
The Bungalow Care Home
156 Park Road
Spalding
Lincolnshire

Drg Title
Proposed Sections

Drg No. 11856-08

Scale 1:50

Date 03/11

Rick Smith Design
Architectural Design Consultancy
Suite 4, Kesteven Business Centre, 2 Kesteven Street
Sleaford, Lincolnshire NG34 7DT
Tel: 01529 414363 or 07786 838788
e-mail: rick@ricksmithdesign.com

Planning & Development
25 MAY 2011
Ref: 0397-11