

SITE PLAN


scale 1:100

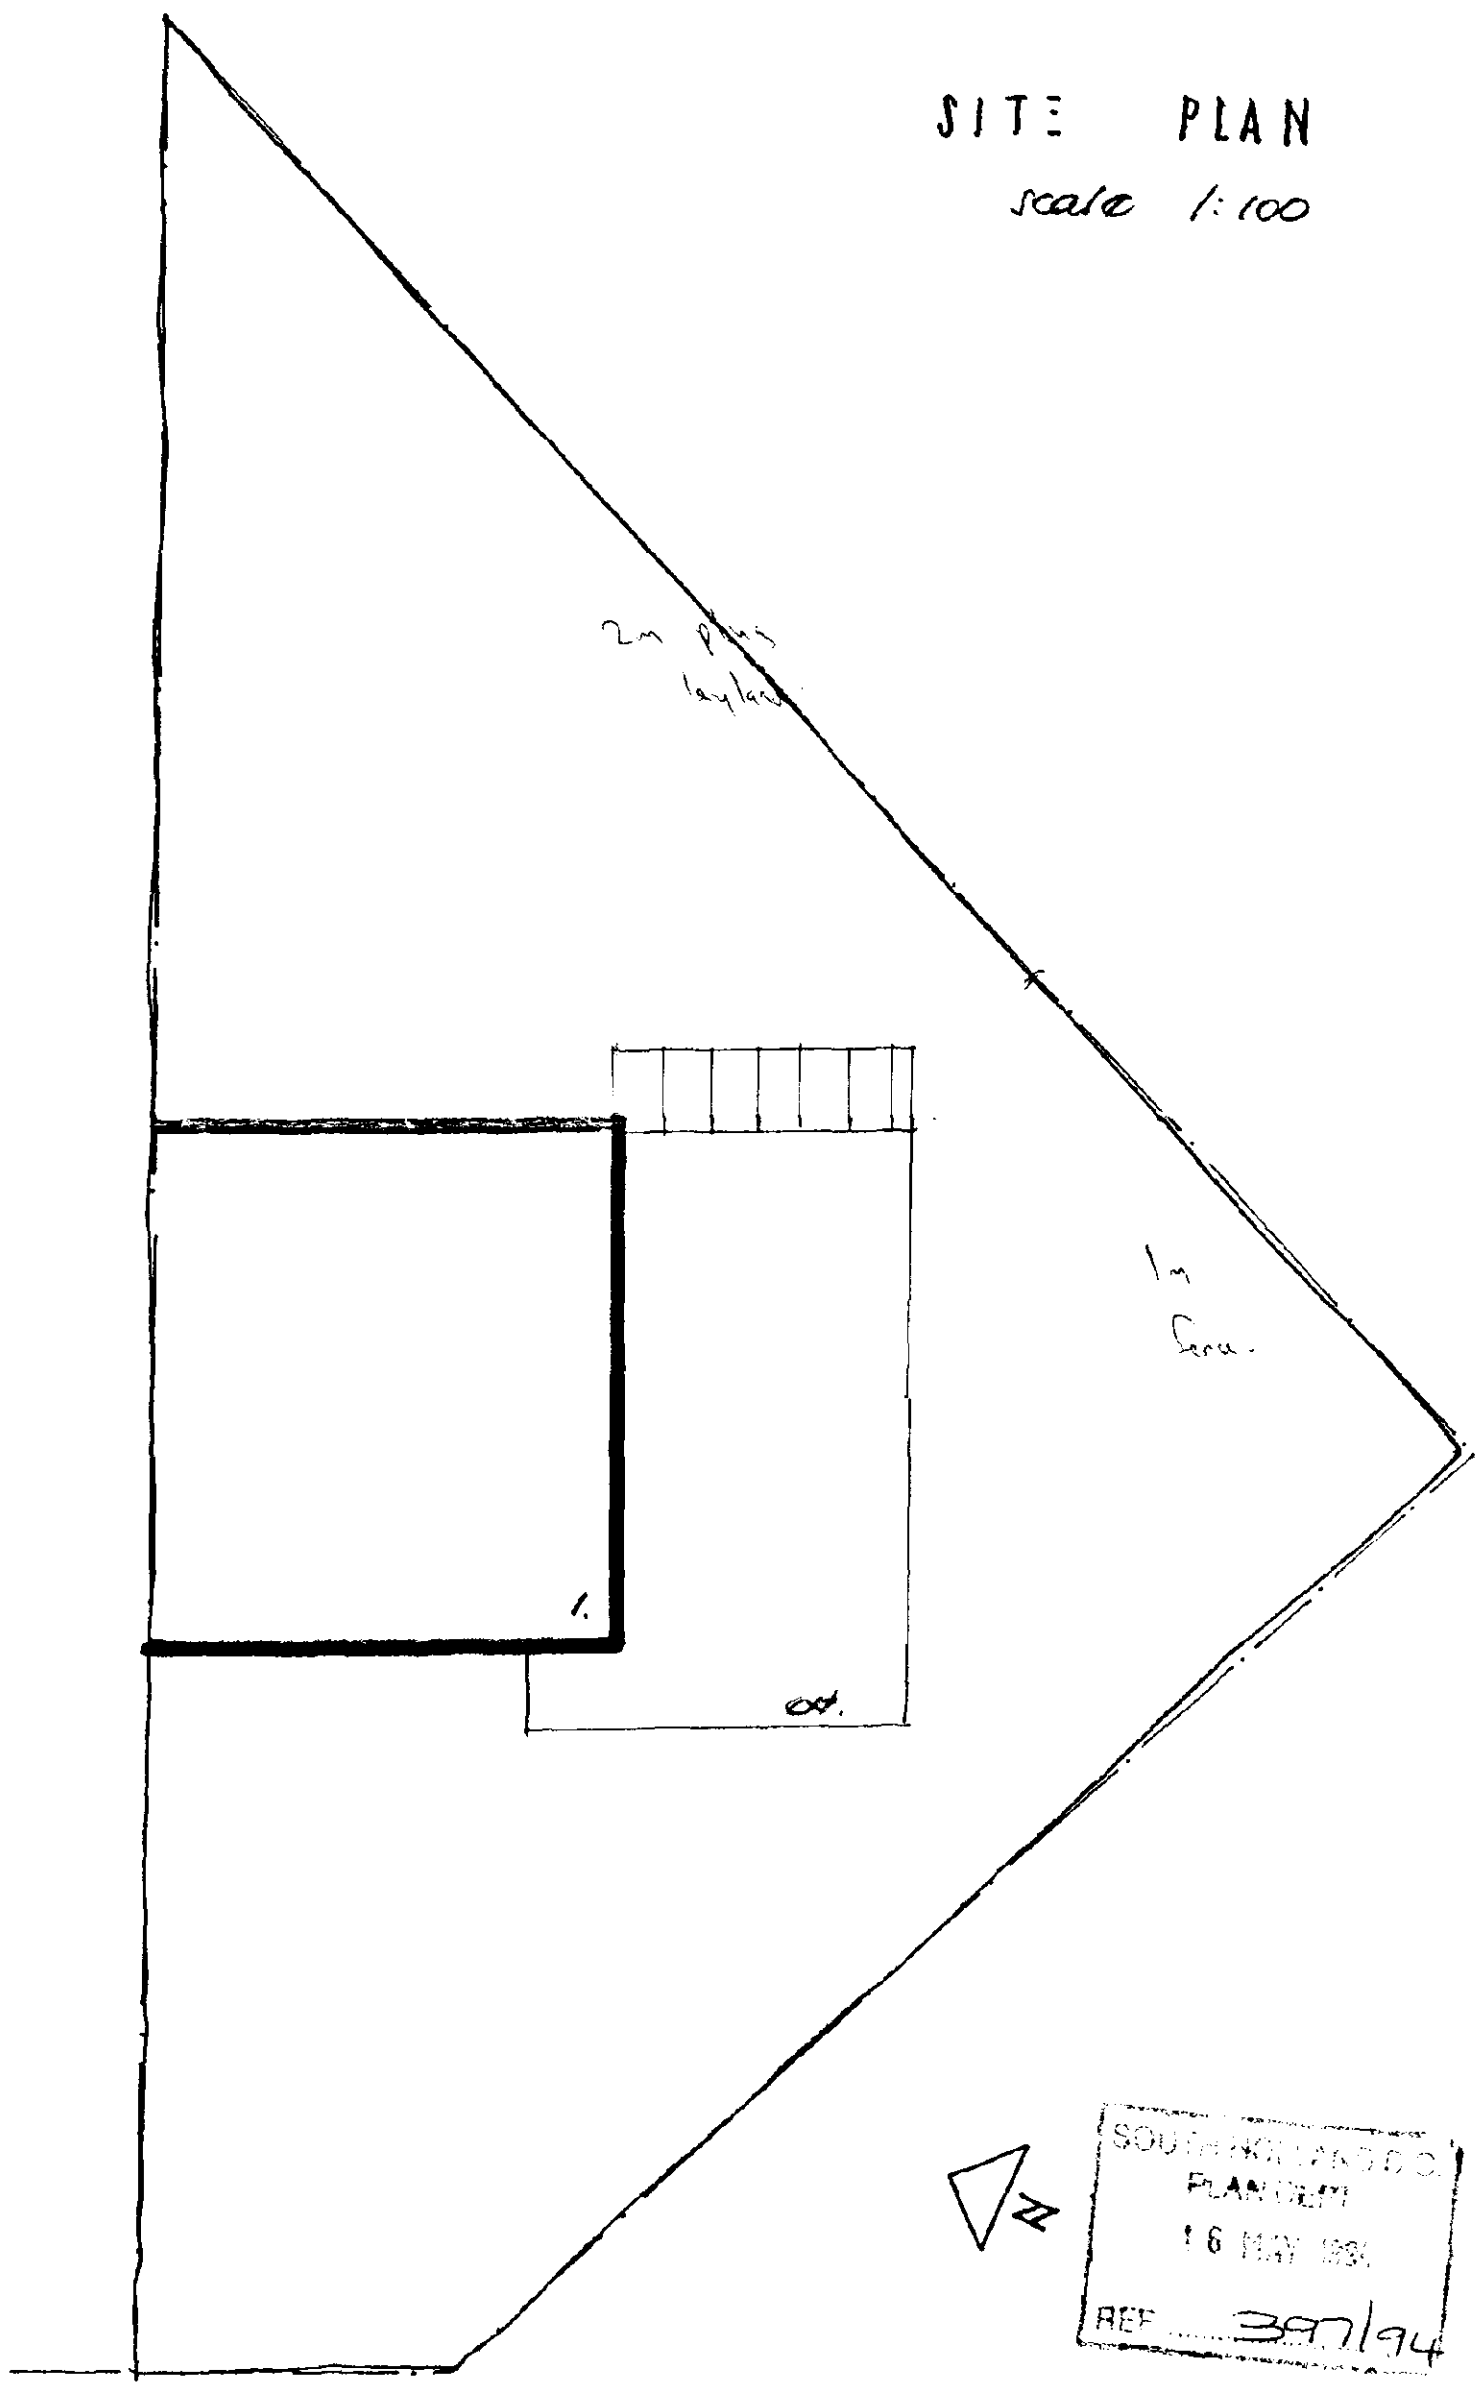

SOUTH KILKENNY D.C.
PLANNING DEPT
16 MAY 1994
REF 397/94

DETERMINED
PLAN

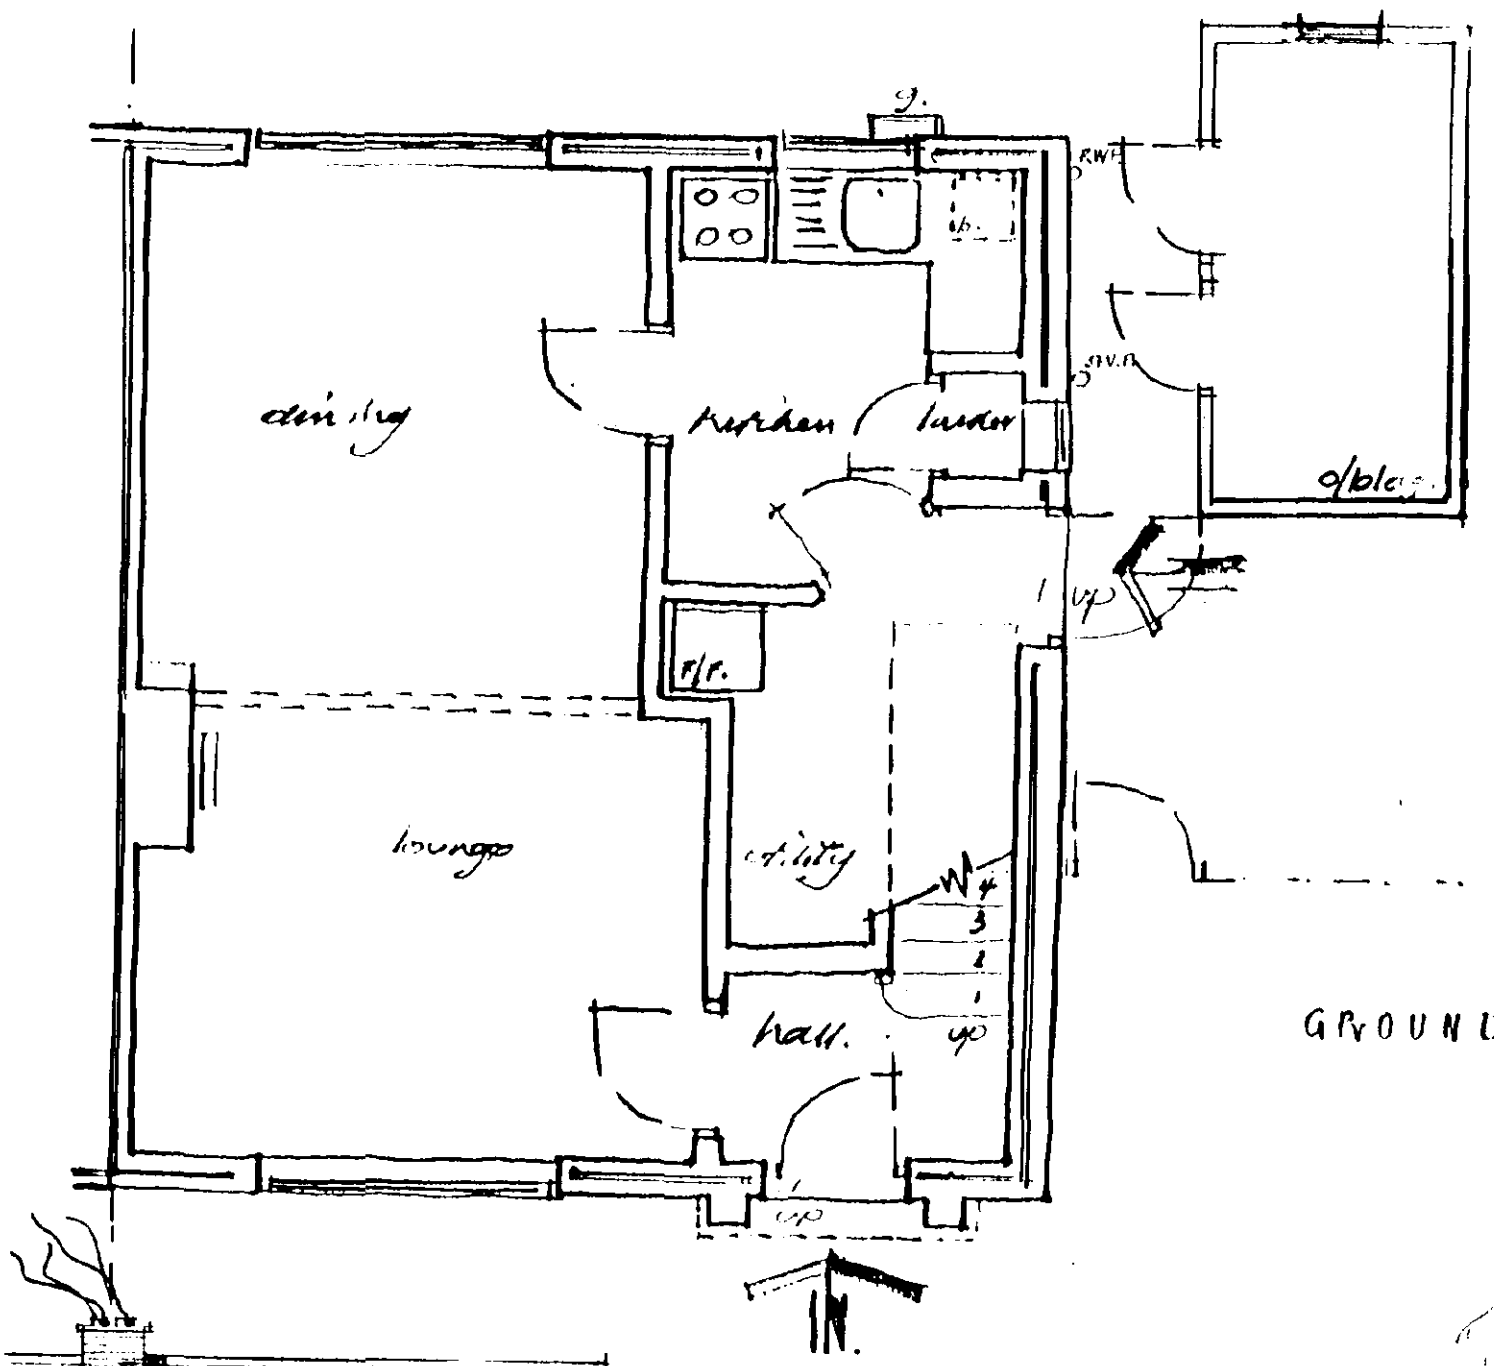


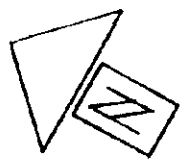


SOUTH
PLANNING
25 APR 1994
REF. 0397/94

GROUND FLOOR PLAN


scale 1:50

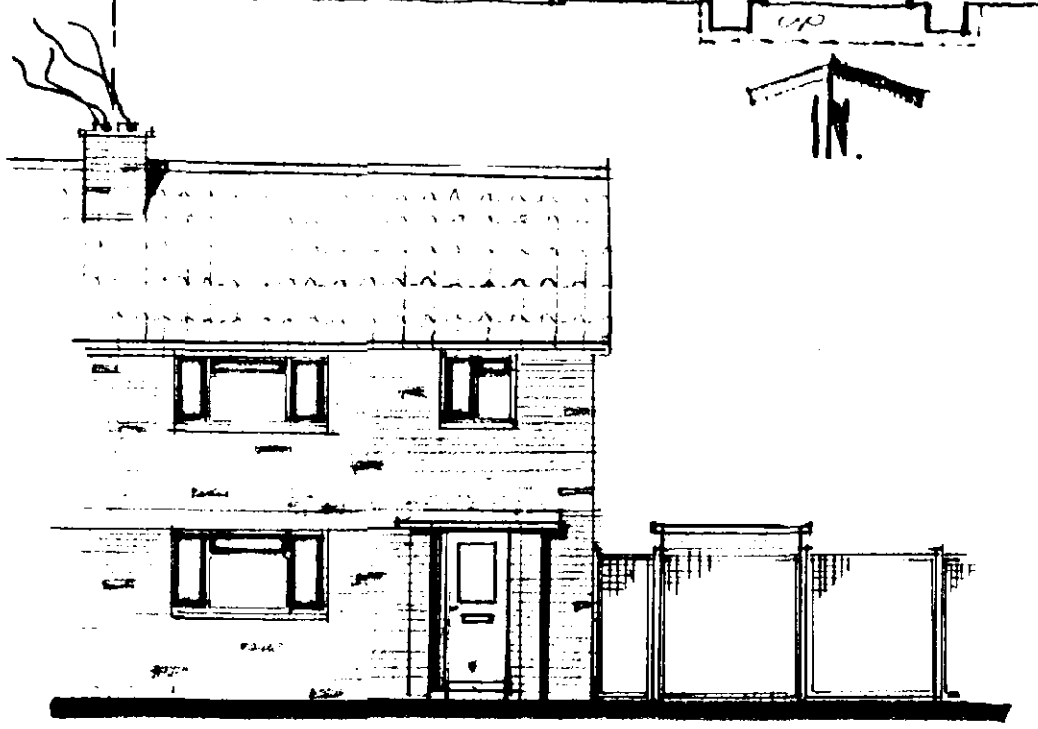

FRONT ELEVATION scale 1:100

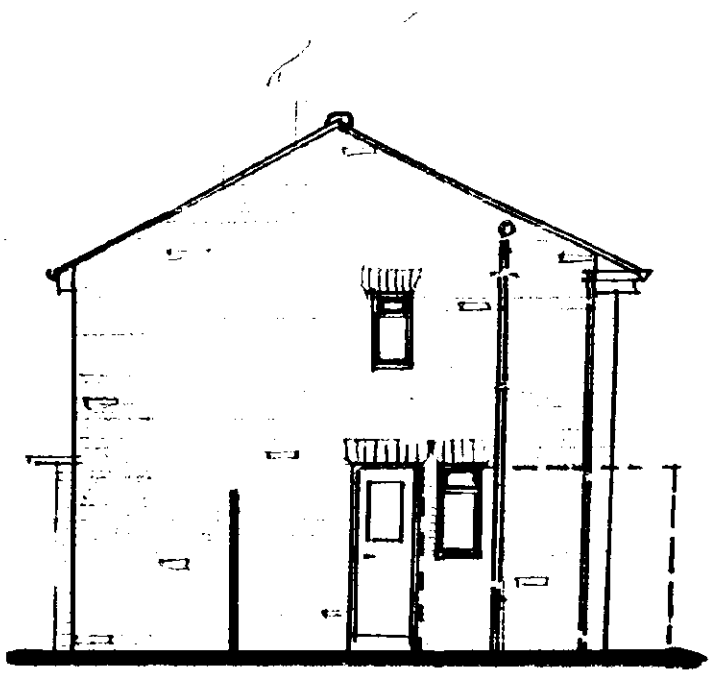

SIDE ELEVATION scale 1:100

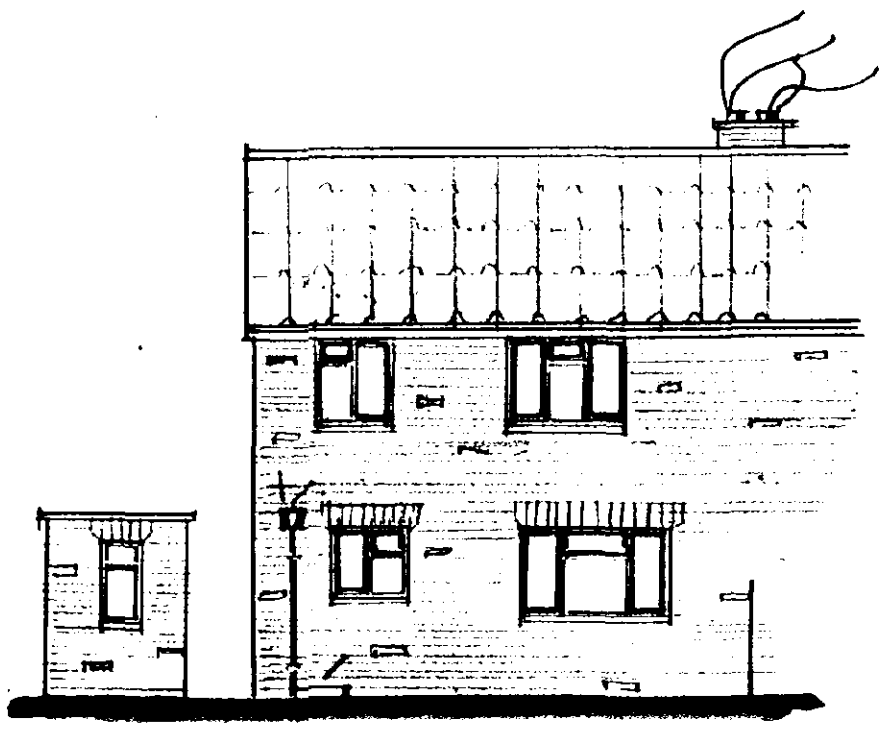


REAR ELEVATION scale 1:100

for Mr. & Mrs. C. EVANS
details of existing
house scale 1:50/100


Dennis Bailey B.A., F.I.A.S
60 Double Street Spalding
Lincolnshire Feb/94.

DETERMINED
PLAN

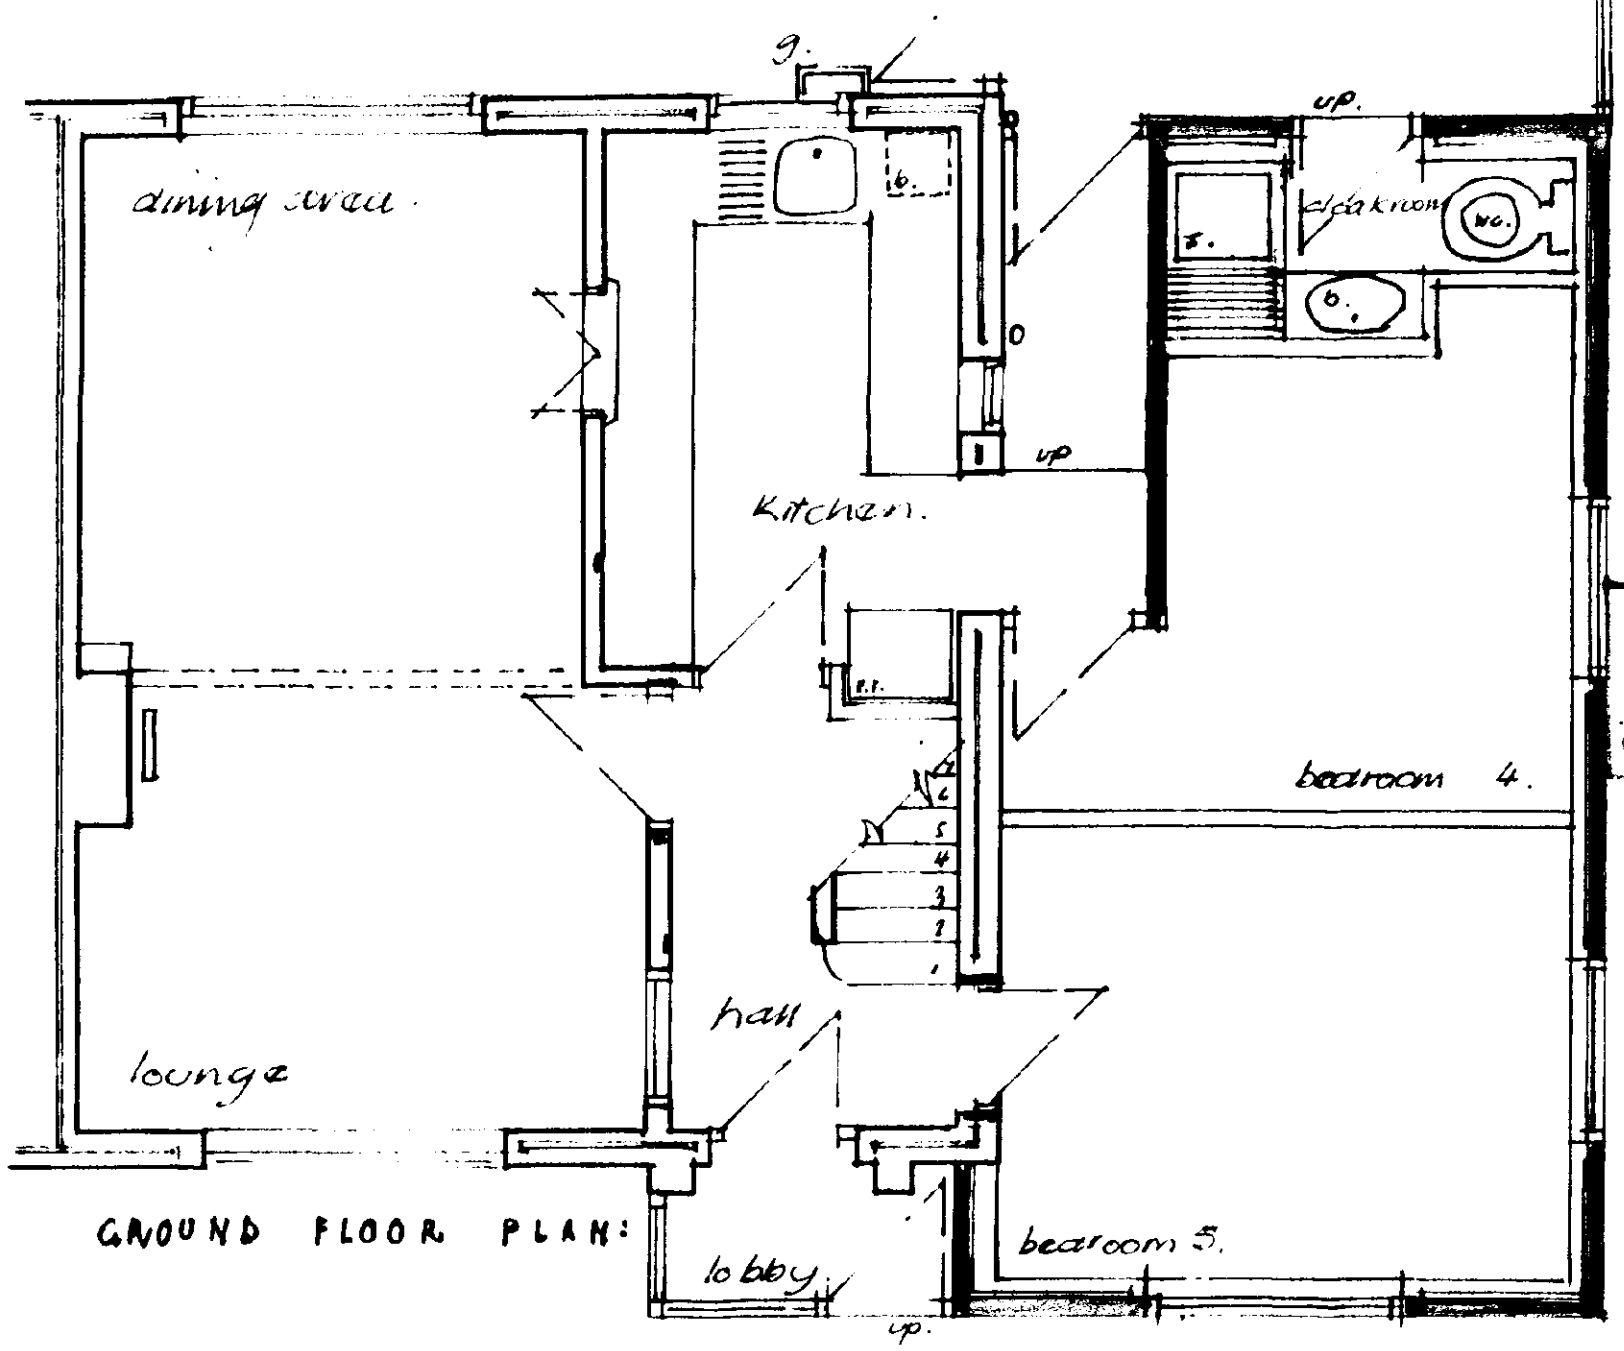


GROUND FLOOR PLAN:


SOU... D.C.
PLAN...
25 APR 1994
REF. 0397/94

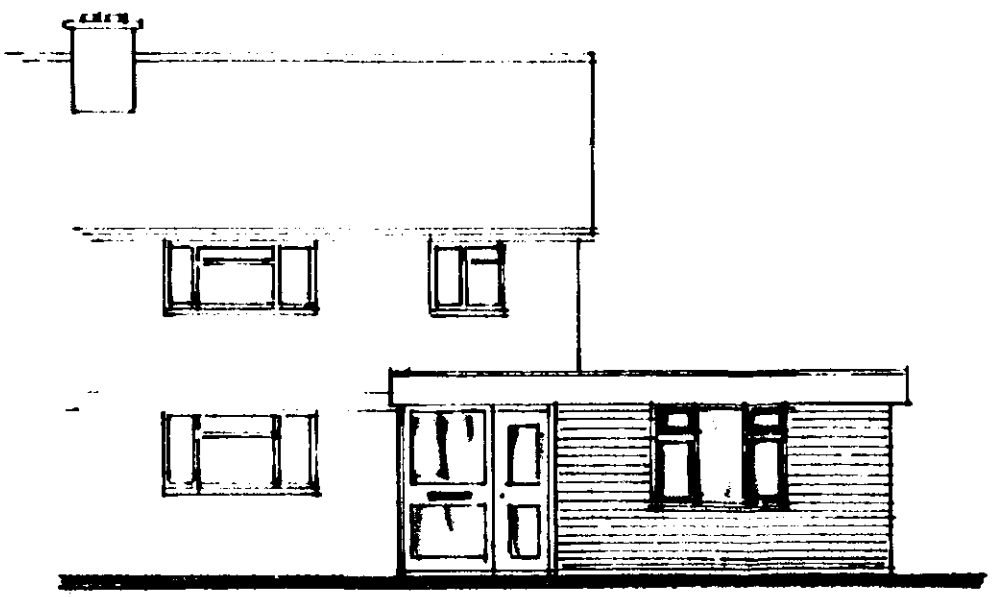

FRONT ELEVATION : scale 1:100

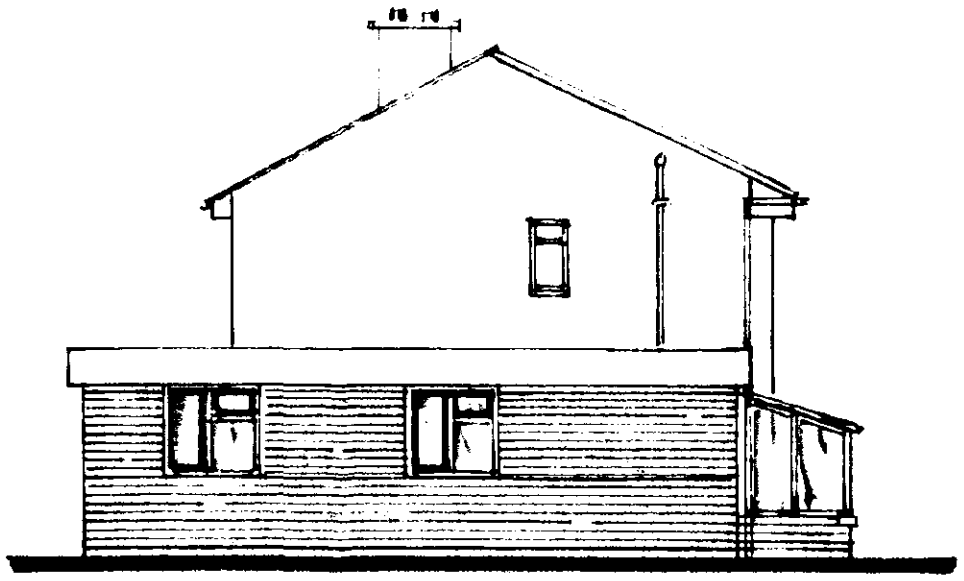

SIDE ELEVATION : scale 1:100

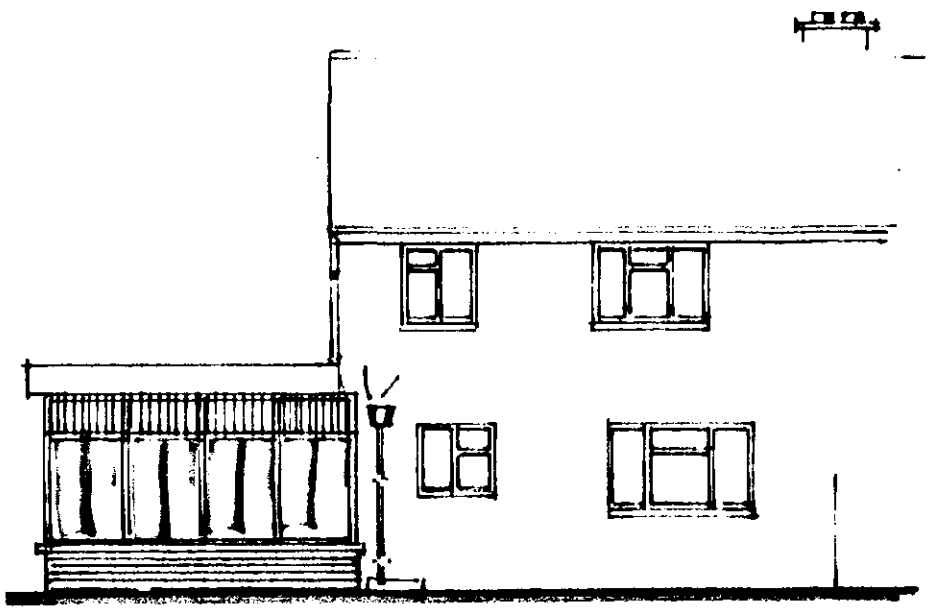

REAR ELEVATION : scale 1:100

for Mrs Mrs C. EVANS
details of proposed
extension

Dennis Bailey BA, F.I.A.S.
60 Double Street Spalding
Lincolnshire March '94.

...borough...
PLAN