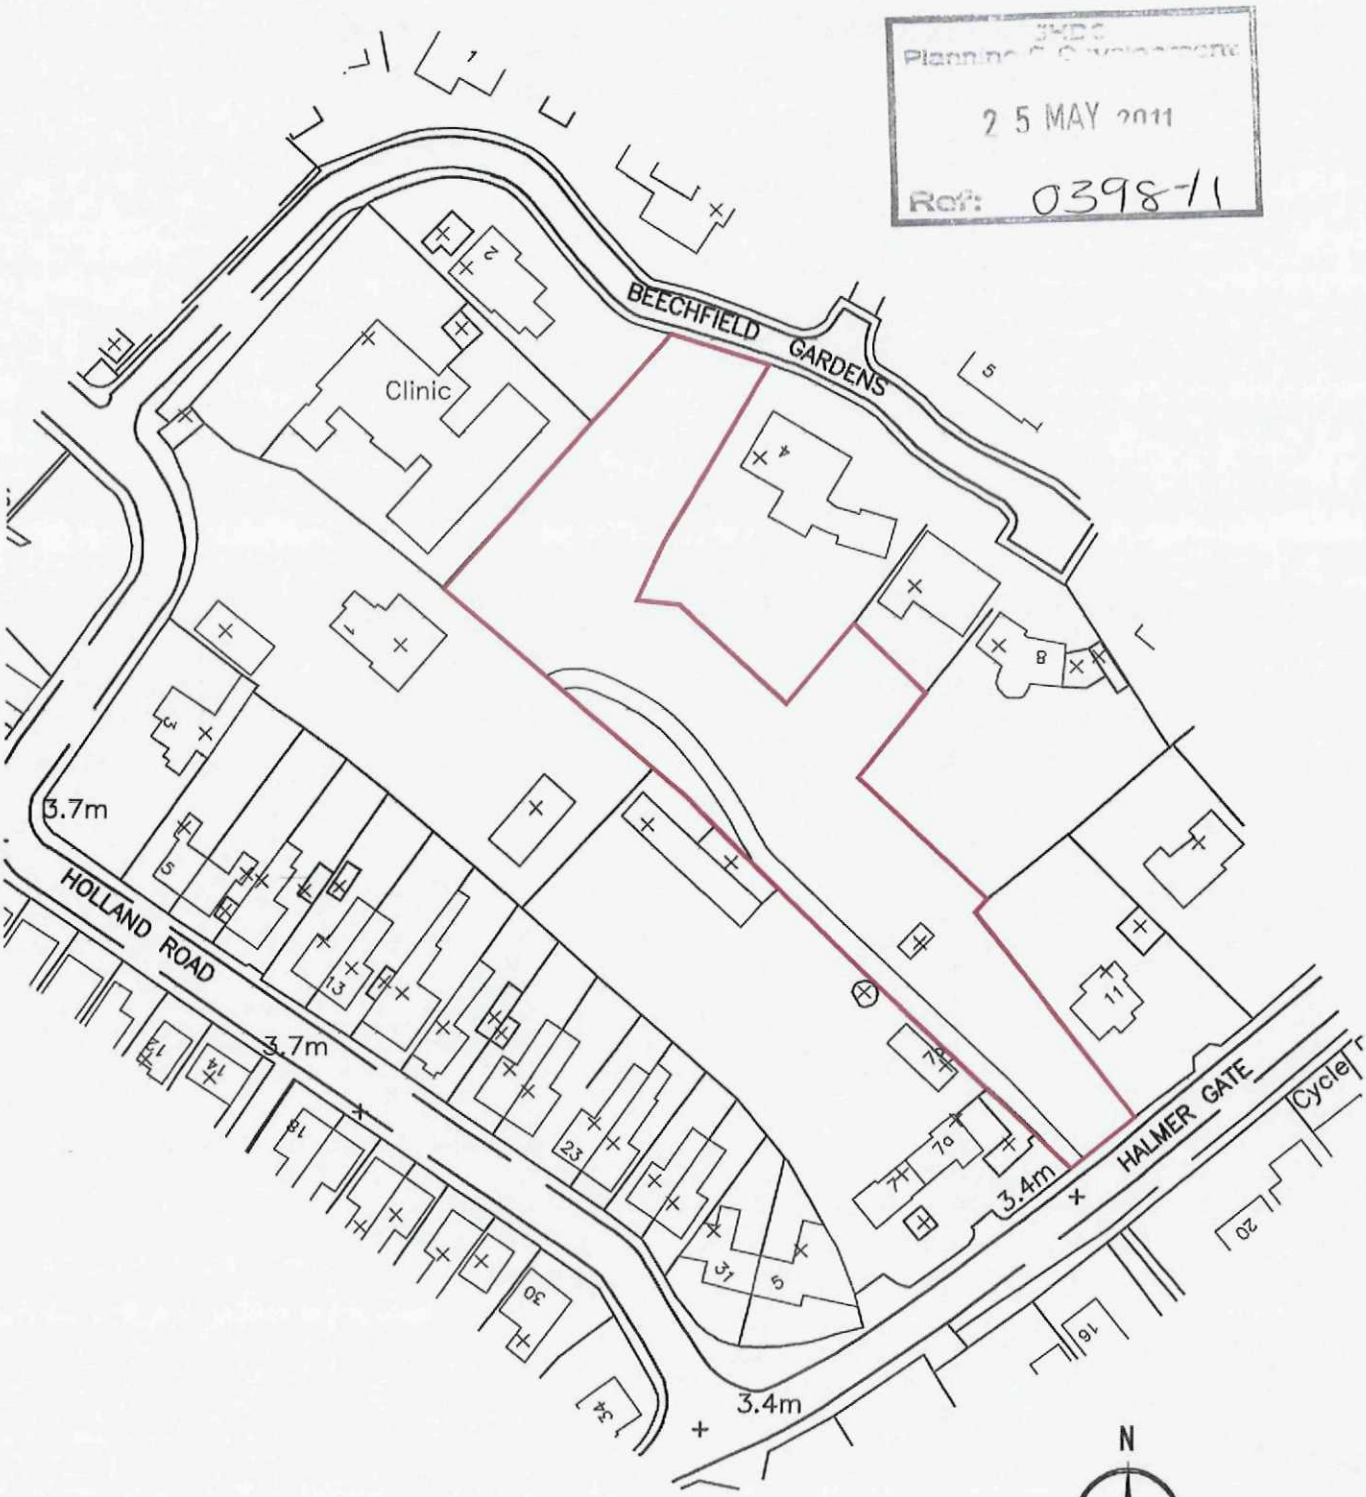


Planning & Development
25 MAY 2011
Ref: 0398/11

pHp architects

The Old Rectory Rectory Lane Milton Malsor
NORTHAMPTON NN7 3AQ
t: +44 (0)1604 858918 f: +44 (0)1604 859123
www.peter-haddon.com

PROPOSED NEW DWELLING
for MR M ADAMS AND MRS E ALEXANDER
BEECHFIELD GARDENS, SPALDING

LOCATION PLAN

Issue Purpose:			PLANNING
Drawn by:	OB	Checked by:	CF
Scale @ A4:	1:1250	Date:	MAY 2011
CAD ref:	Dwg no.:		Rev:
BGH 05	3734/111		

Rev Date/ Checked

Copyright reserved. Dimensions to be checked on site. Discrepancies to be reported before proceeding