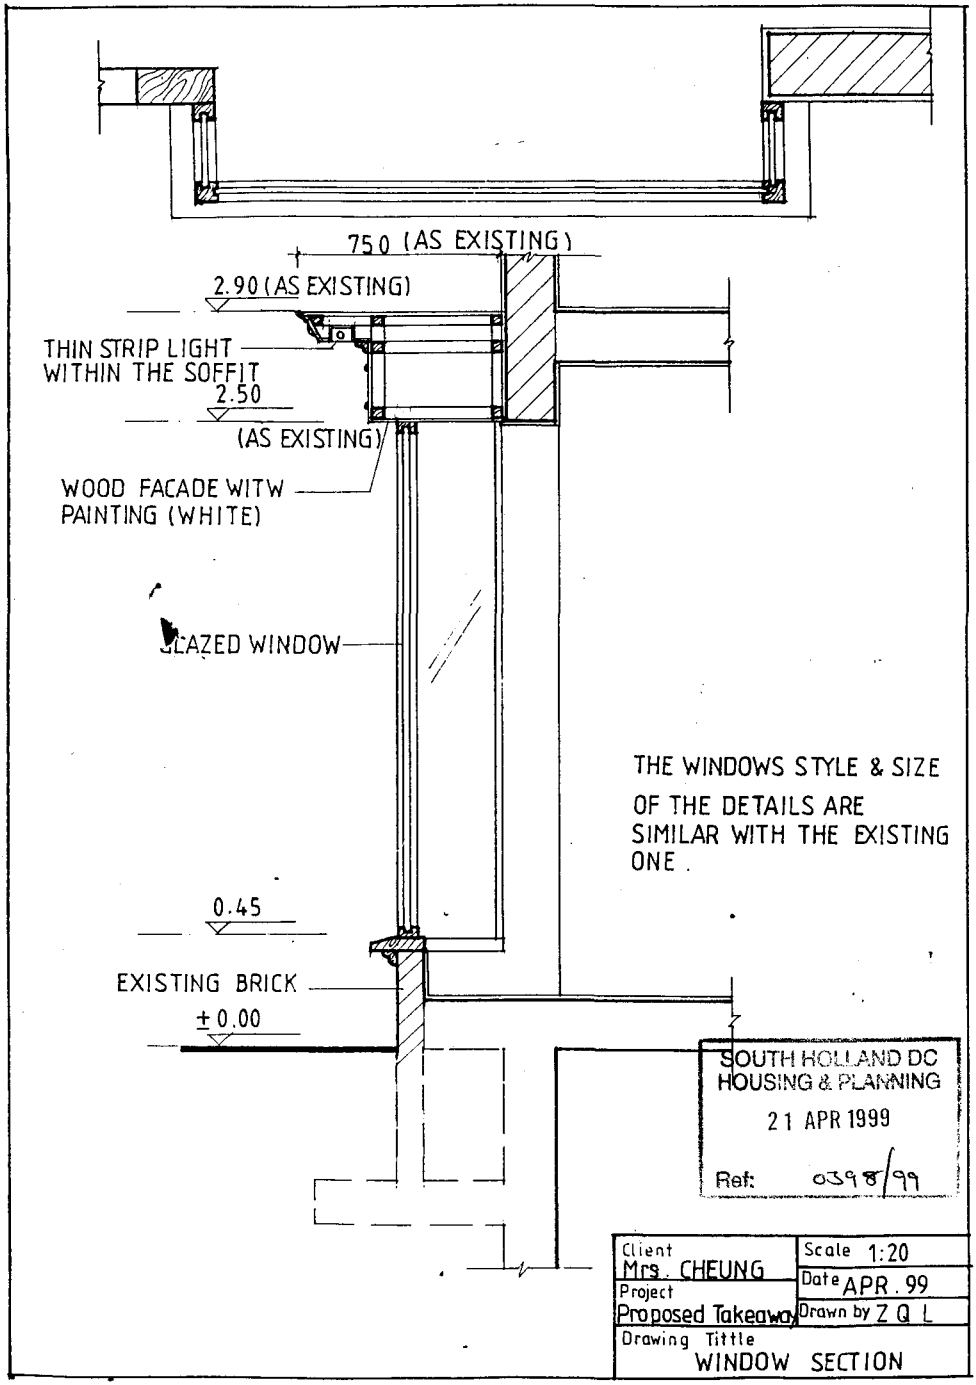

750 (AS EXISTING)
2.90 (AS EXISTING)
THIN STRIP LIGHT WITHIN THE SOFFIT
2.50
(AS EXISTING)
WOOD FACADE WITW PAINTING (WHITE)
GLAZED WINDOW
THE WINDOWS STYLE & SIZE OF THE DETAILS ARE SIMILAR WITH THE EXISTING ONE .
0.45
EXISTING BRICK
± 0.00
SOUTH HOLLAND DC
HOUSING & PLANNING
21 APR 1999
Ref: 0398/99
Client Mrs. CHEUNG
Project Proposed Takeaway
Drawing Tittle WINDOW SECTION
Scale 1:20
Date APR. 99
Drawn by Z Q L