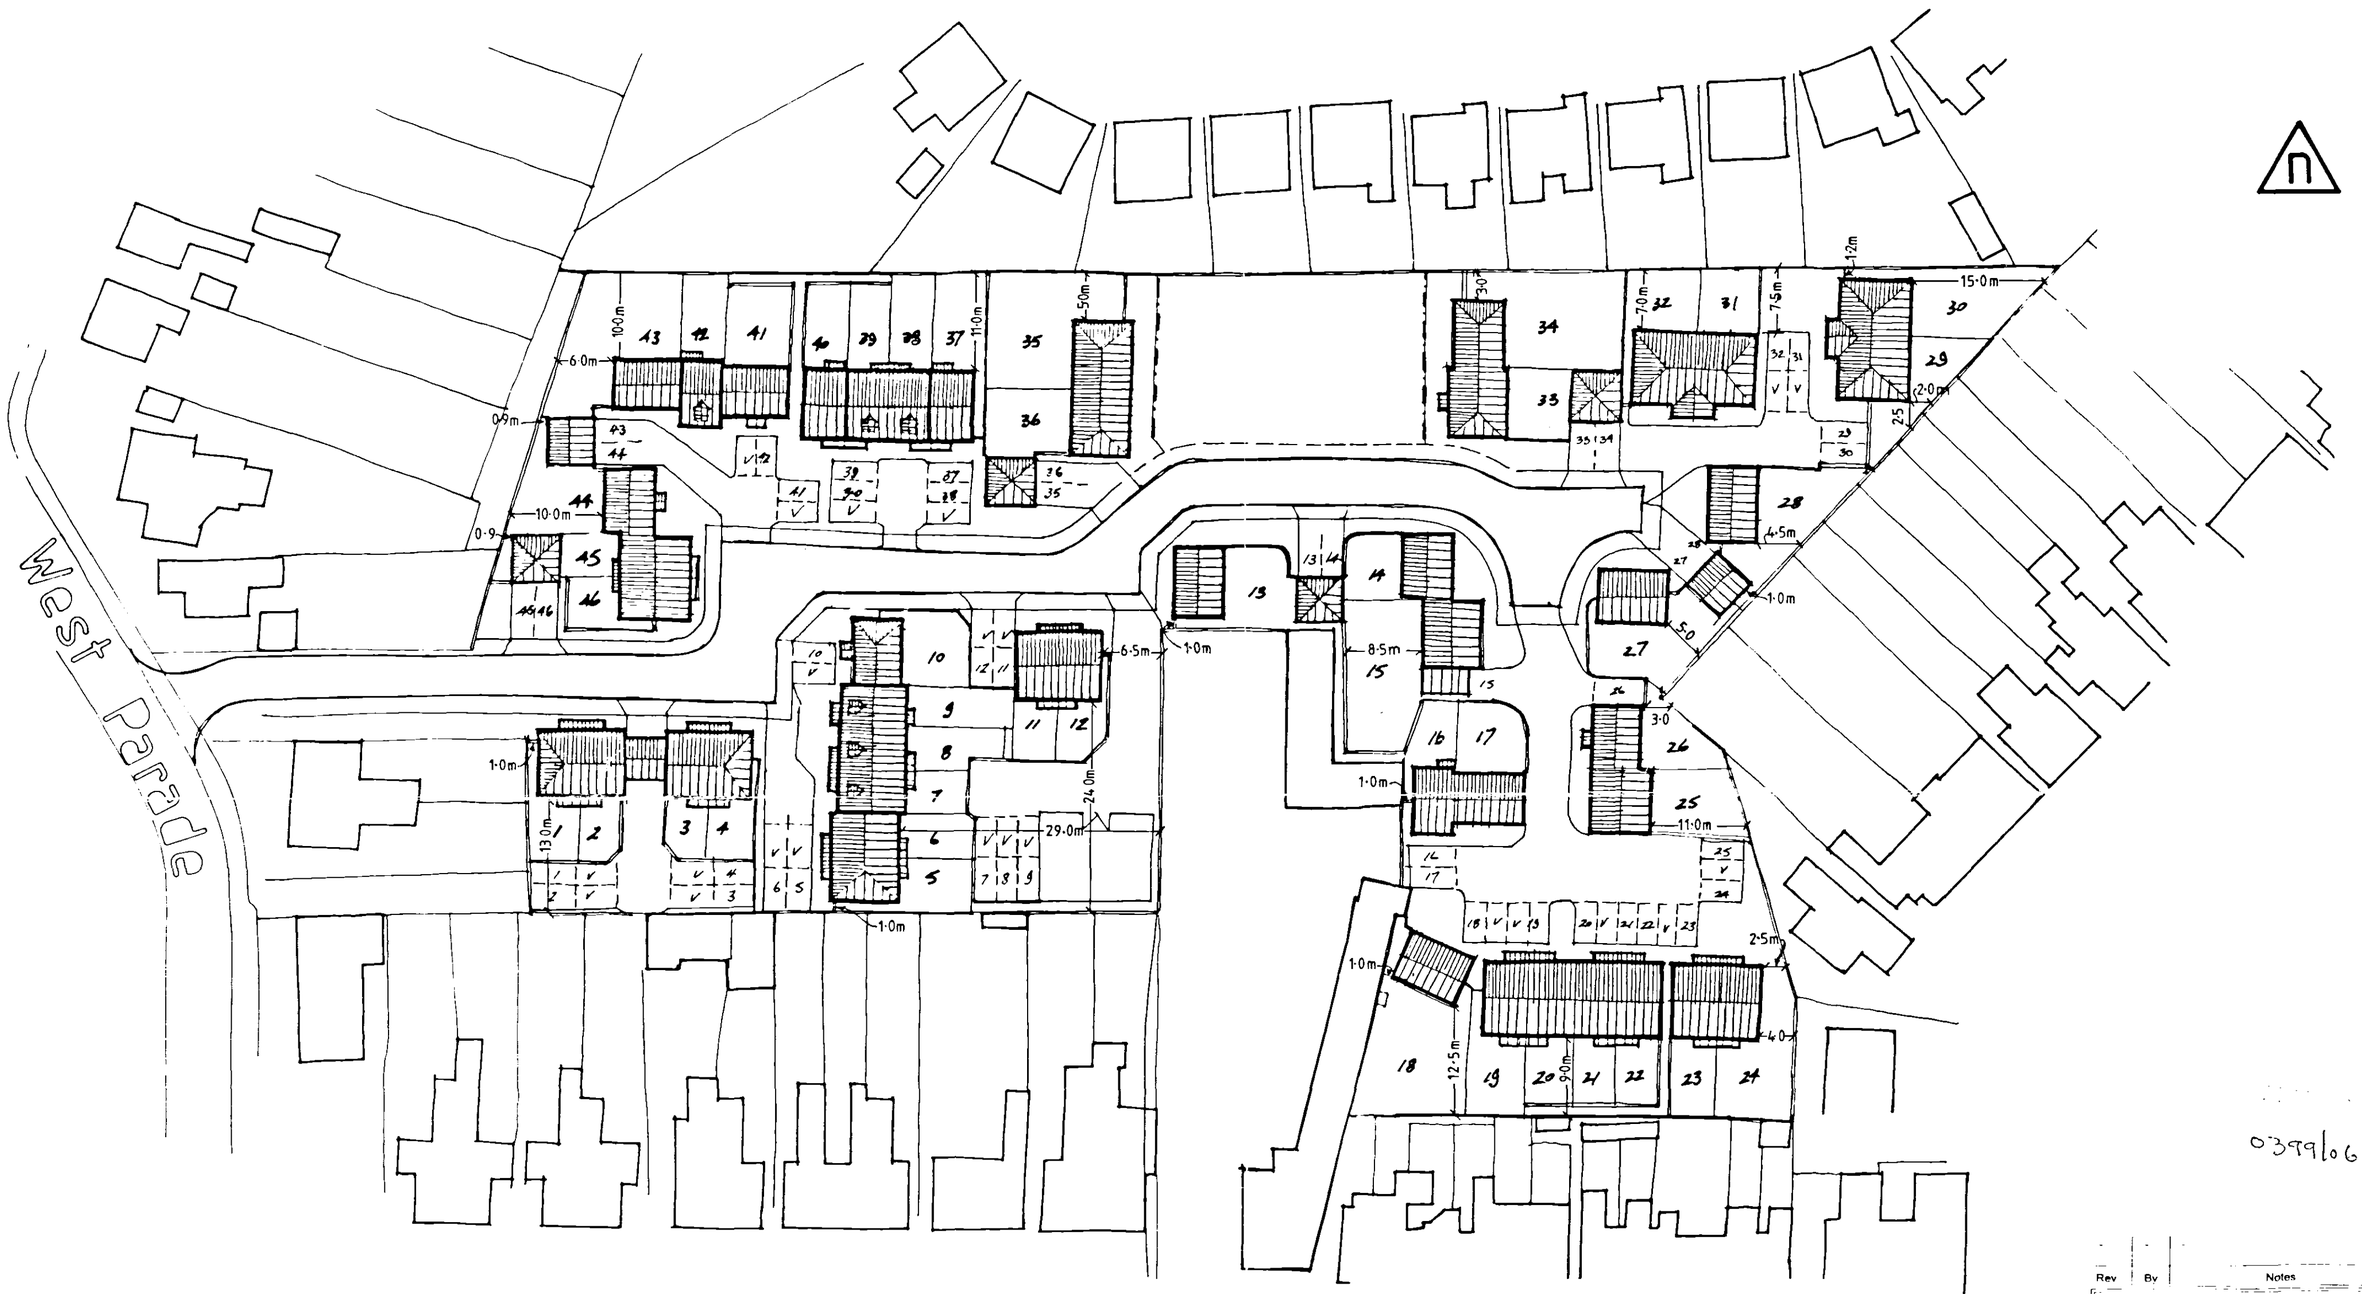

Housing Schedule		17.03.06 520/175 GJ JDR	
Type	Plot	Beds	Total
Ripon	1.2.3.4.5.6.11.12.16.19 20.21.22.23.24.37.40.45.46	3	19
Oakham	7.8.9.38.39.42	3	6
Hatfield	10.14.17.18.26.41	3	6
Willow	13.27.28.34.43.44	3	6
Huxley	15.25.33.35.36	4	5
Unit A	29.30.31.32	2	4
			46

ALLISON Homes

Holland Place, Wardentree Park, Pinchbeck, Spalding, Lincolnshire PE11 3ZN
T (01775) 724701 F (01775) 762153
Allison Homes Eastern Limited is a Kier Residential Company

Job/Drawing Reference: --- 103/1

0399/06

Rev	By	Notes	Date

rdc Robert Doughty Consultancy
32 High Street, Helpringham © Sleaford, Lincolnshire NG34 0RA
Tel 01529 421646 Fax 01529 421358 Email admin@rdc-landplan.co.uk Web www.rdc-landplan.co.uk

Client: A H E L

Project: West Parade Spalding

Drawing title: Site Layout

Job No	Drawing No	Rev.	Drawn
520/175	01		GJ
Scale: 1:500		Date: 16/03/06	Checked

DO NOT SCALE from this drawing. All measurements should be checked against site conditions and any discrepancies should be brought to the attention of the Robert Doughty Consultancy.