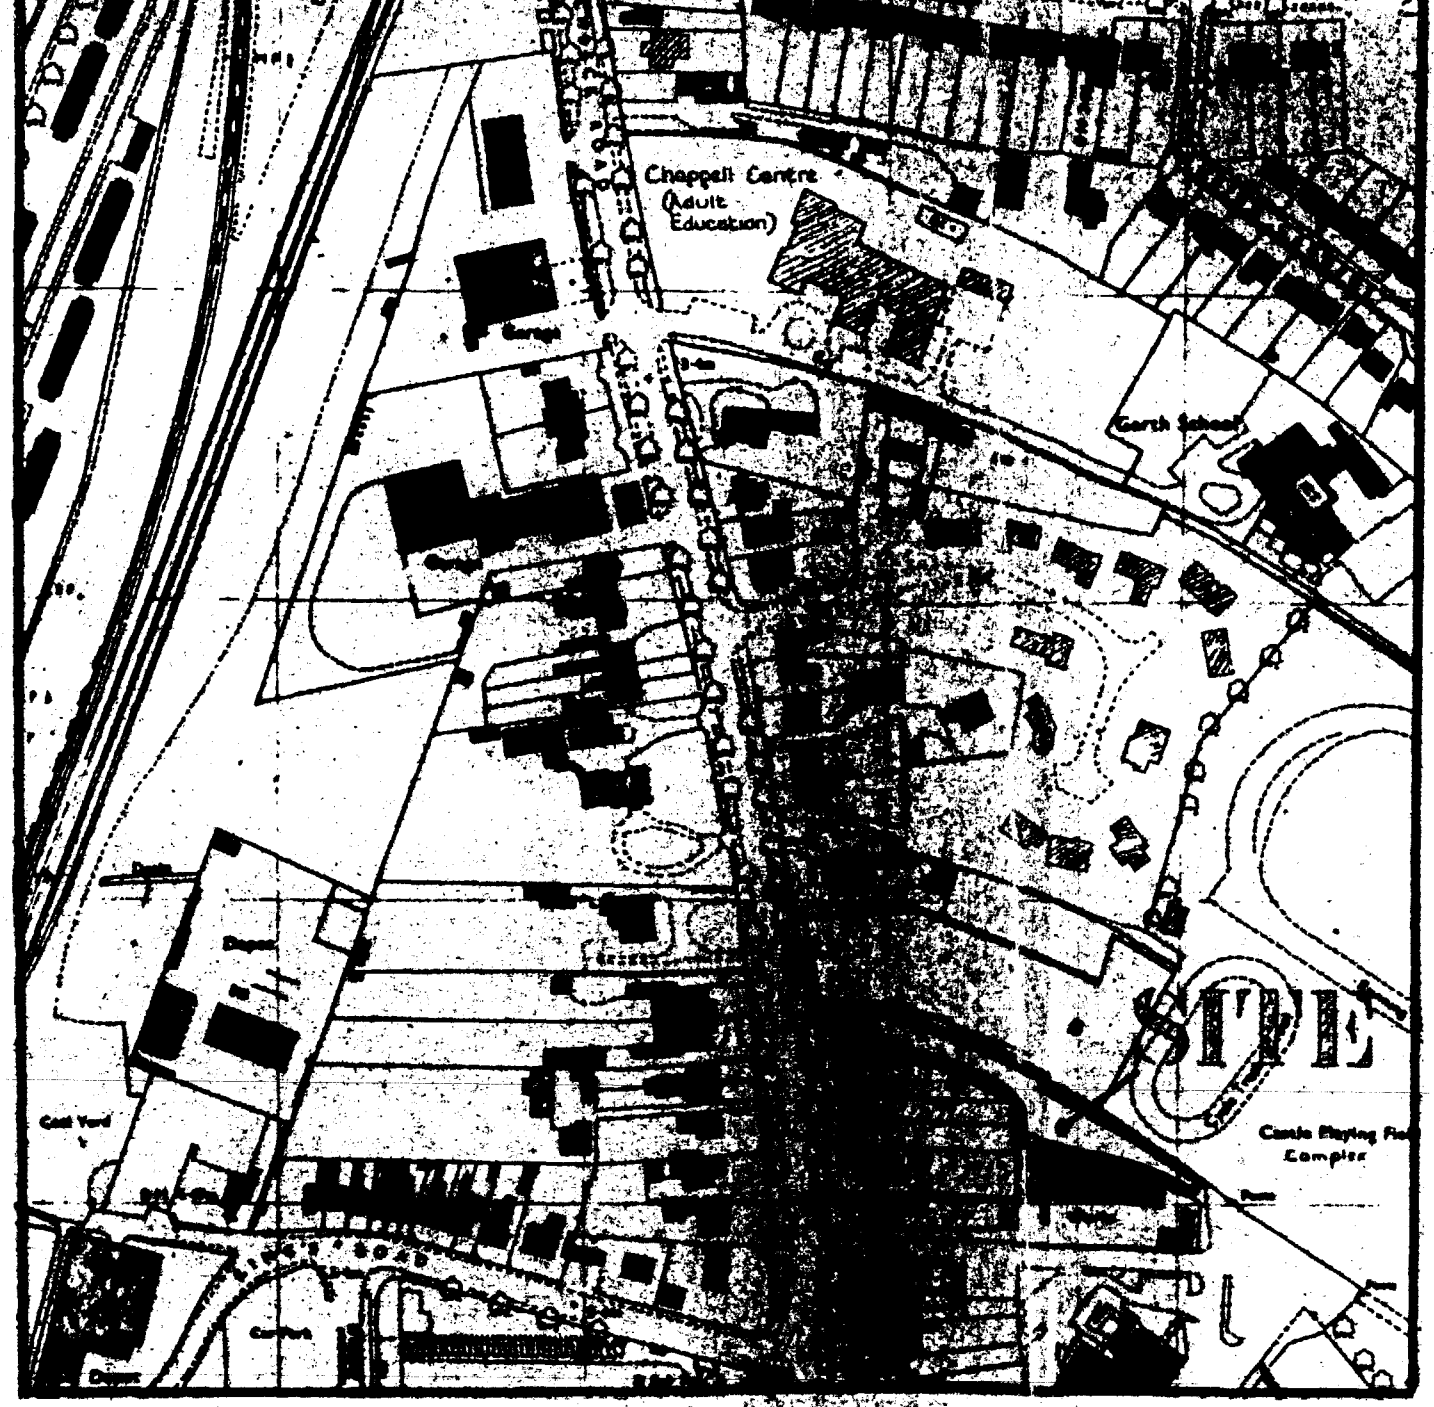


LOCATION PLAN

SOUTH
H
Ref: 0400/97

A. 9.1.97 ACOUSTIC FENCE

G. R. MERCHANT
I.ENG AMICE, FIWO,
ARCHITECTURAL, STRUCTURAL
& LAND DRAINAGE CONSULTANT
TEL: HOLBEACH (01406) 490800

PROJECT:

RESIDENTIAL DEVELOPMENT
OFF PINCHBECK ROAD
SPALDING

CLIENT:

JENEMI ASSOCIATES

SCALES:	DATE:
AS INDICATED	*JAN 1997*
G.R.MERCHANT	DRAWING No. JA.97.A

REVISIONS:
A

6048-1194T