
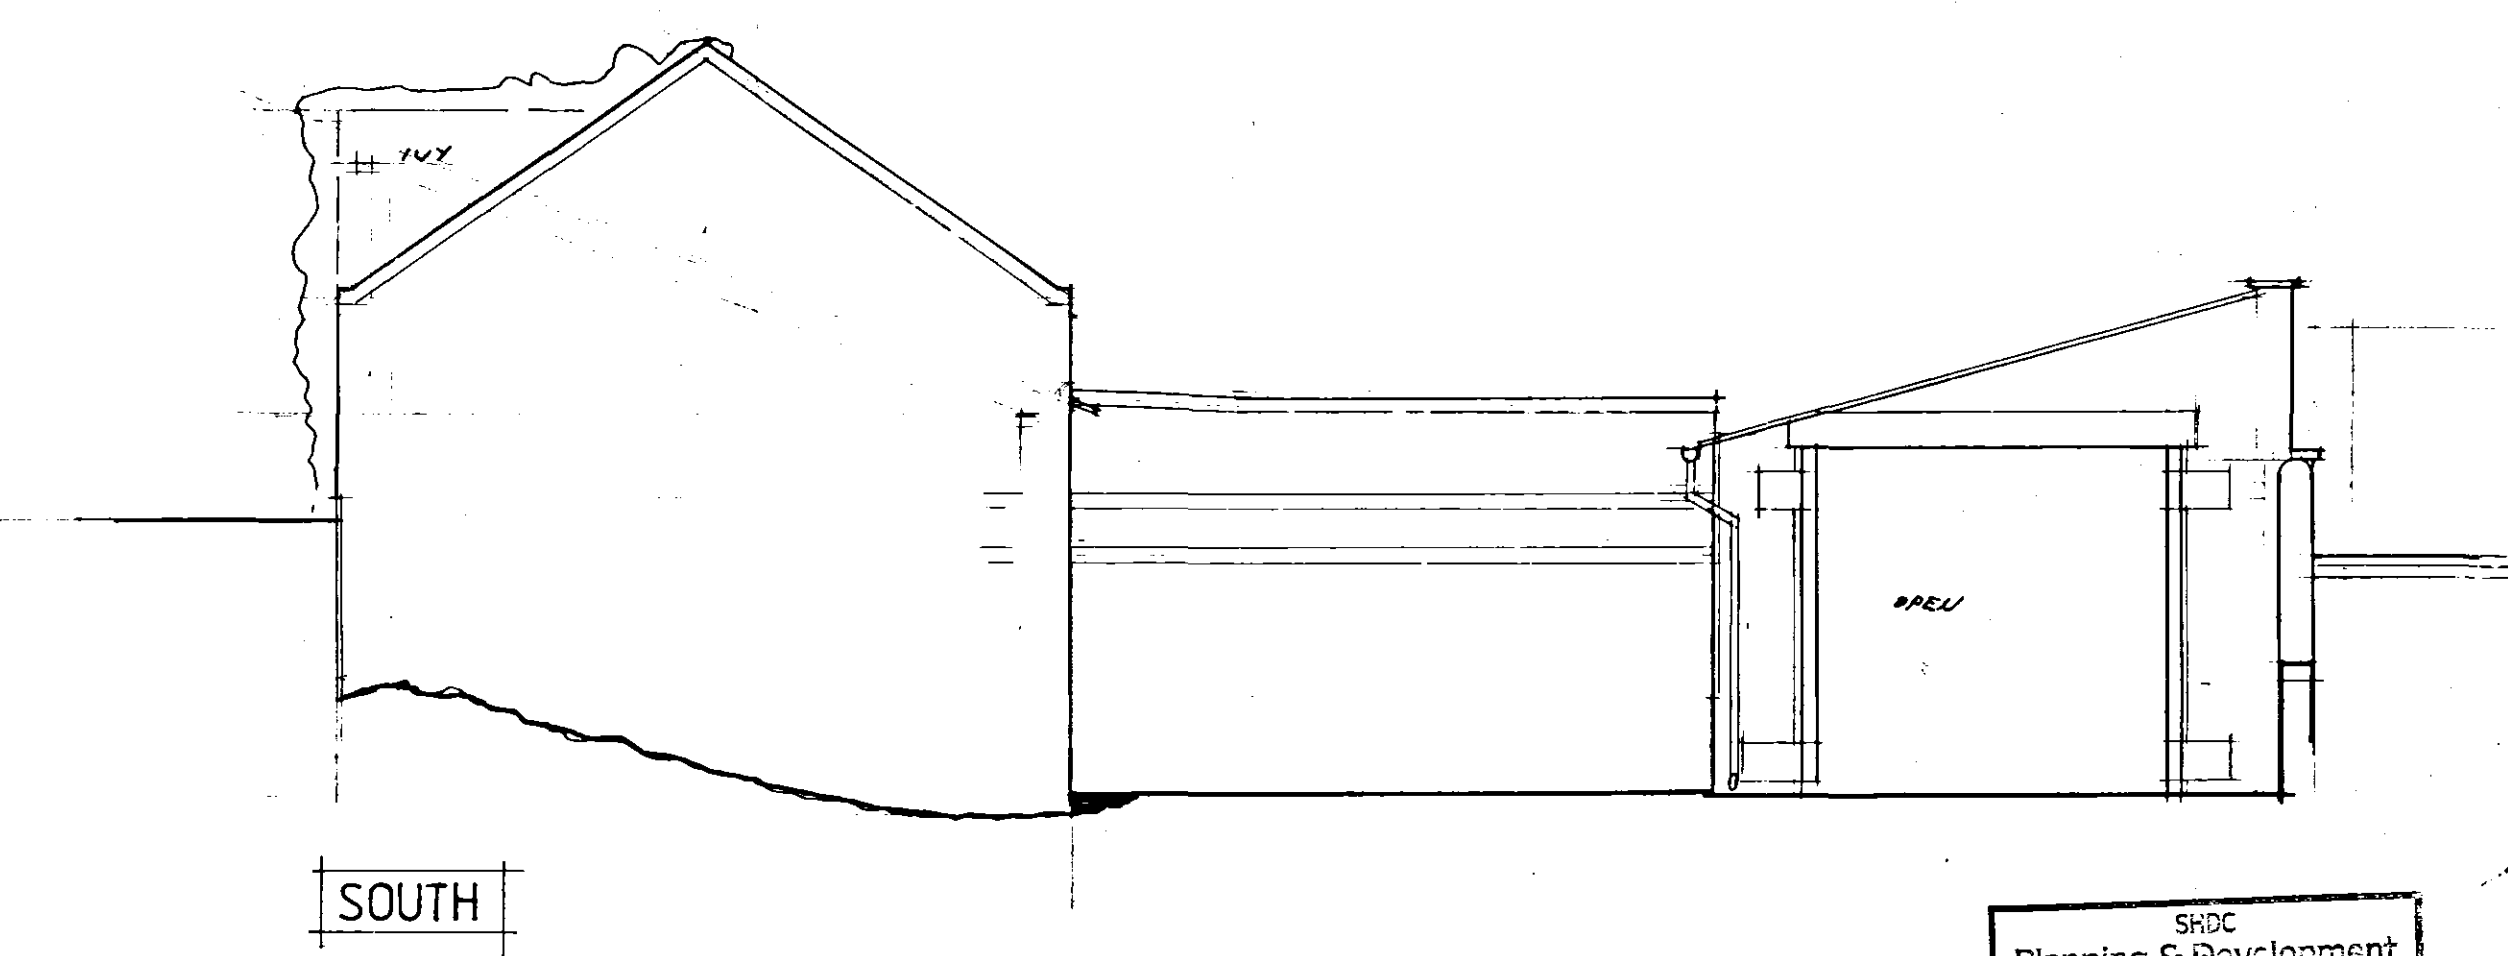
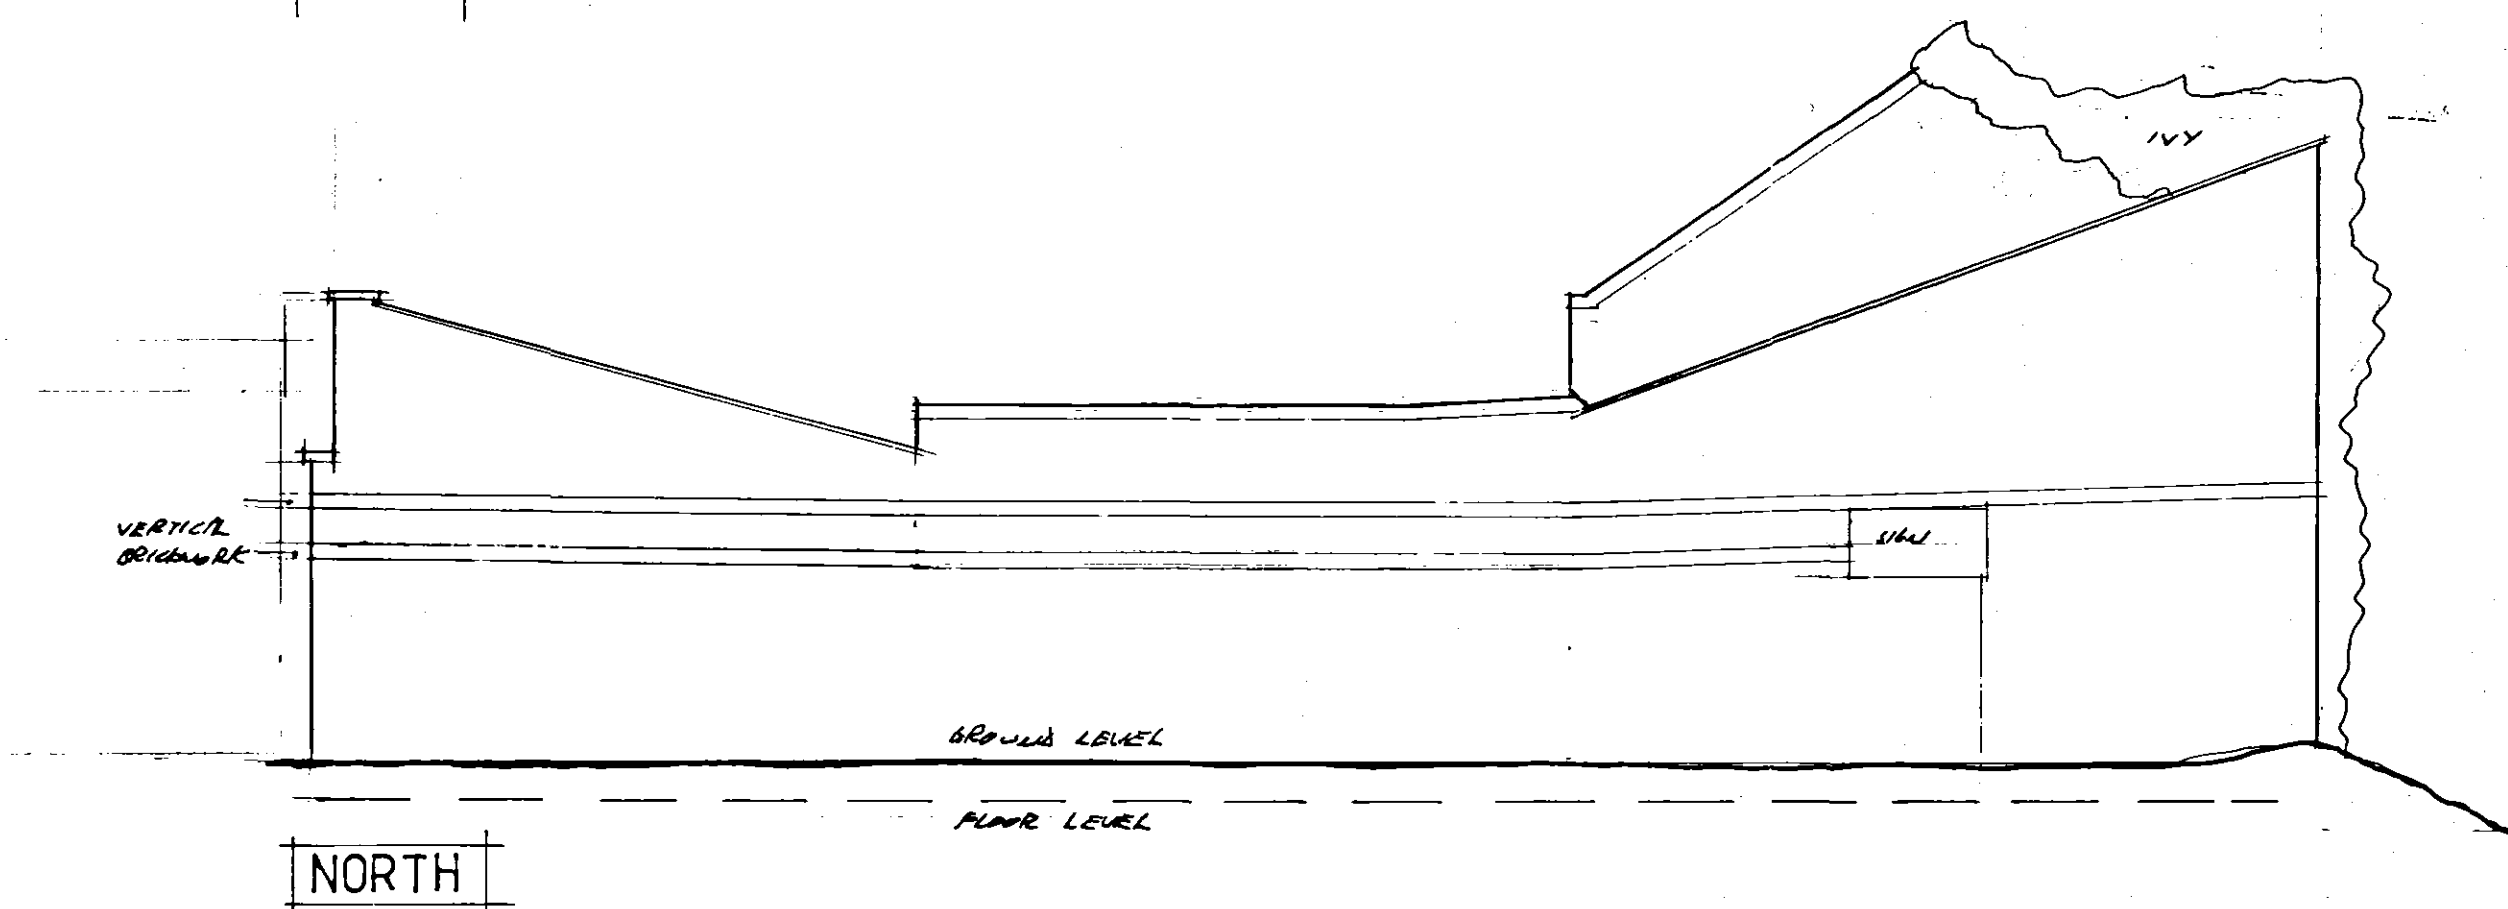
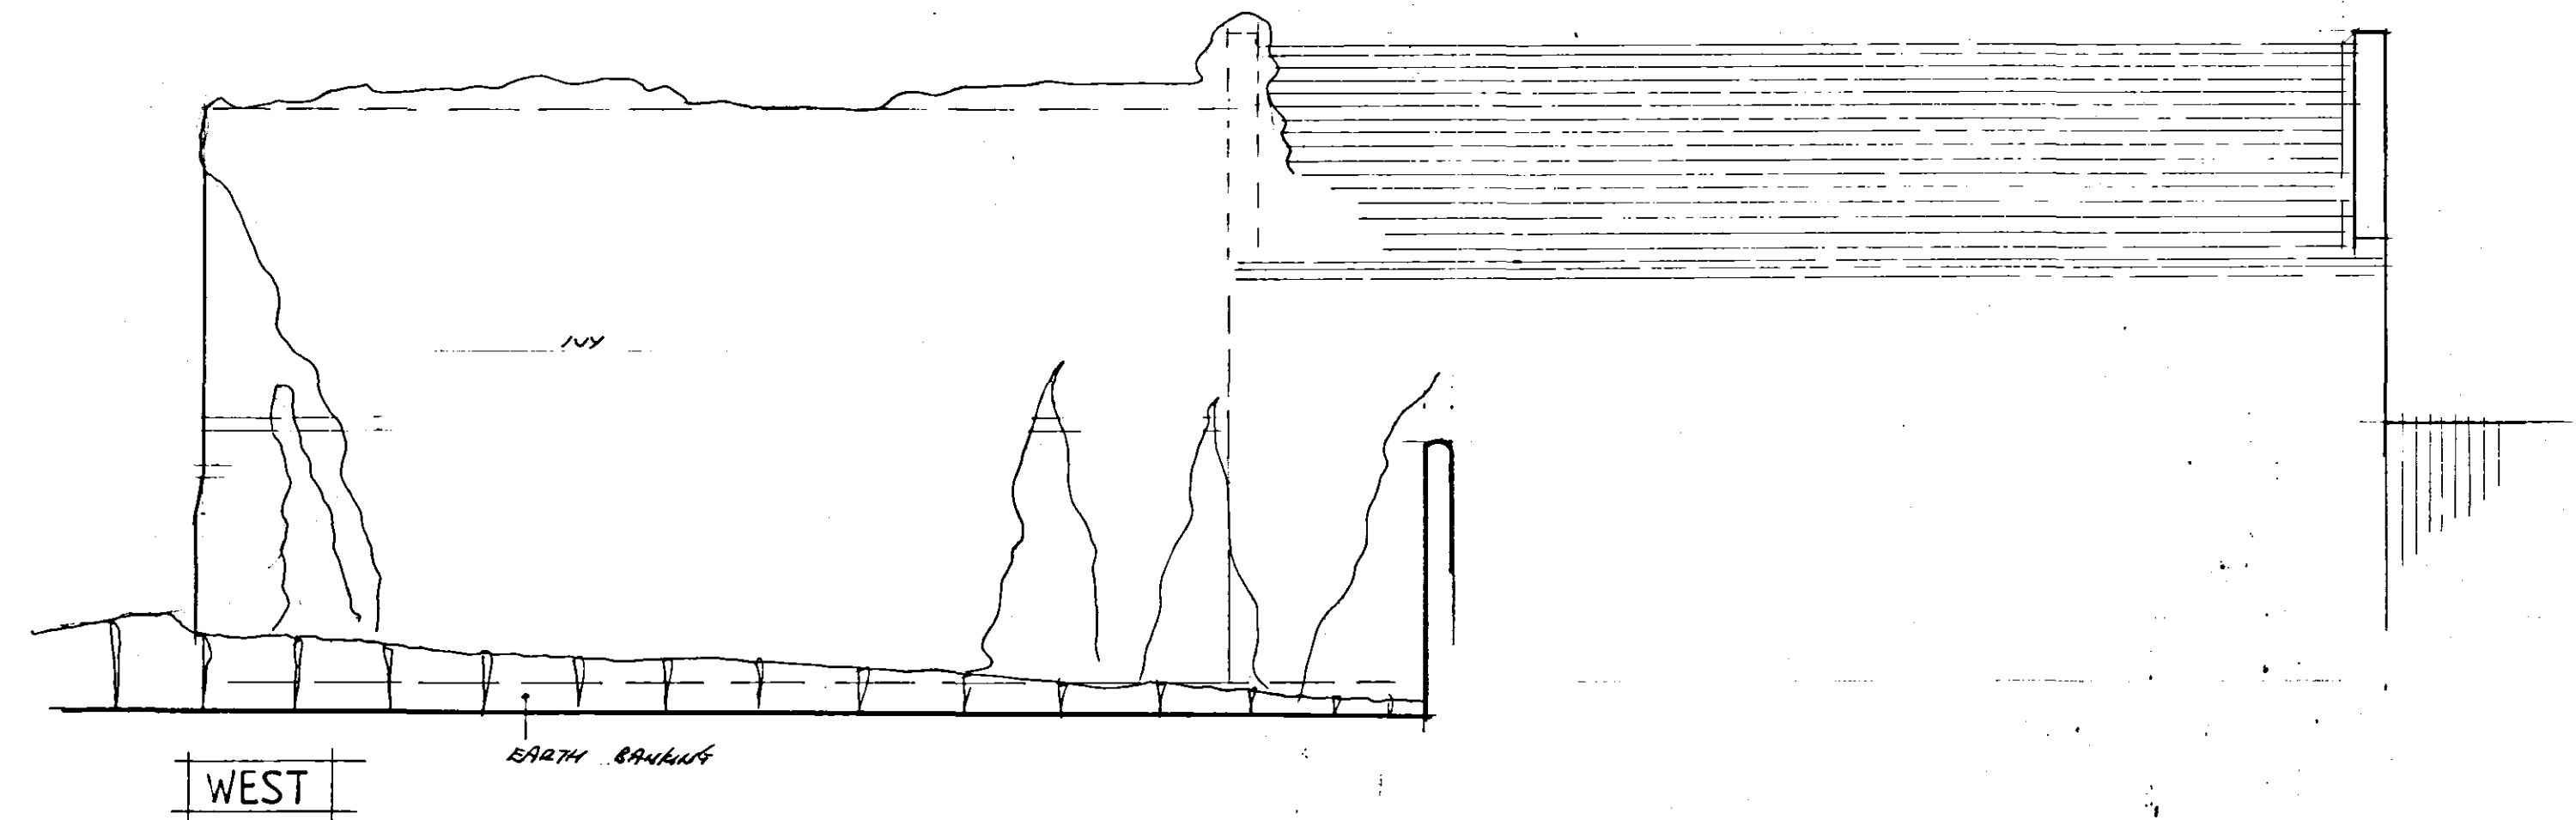
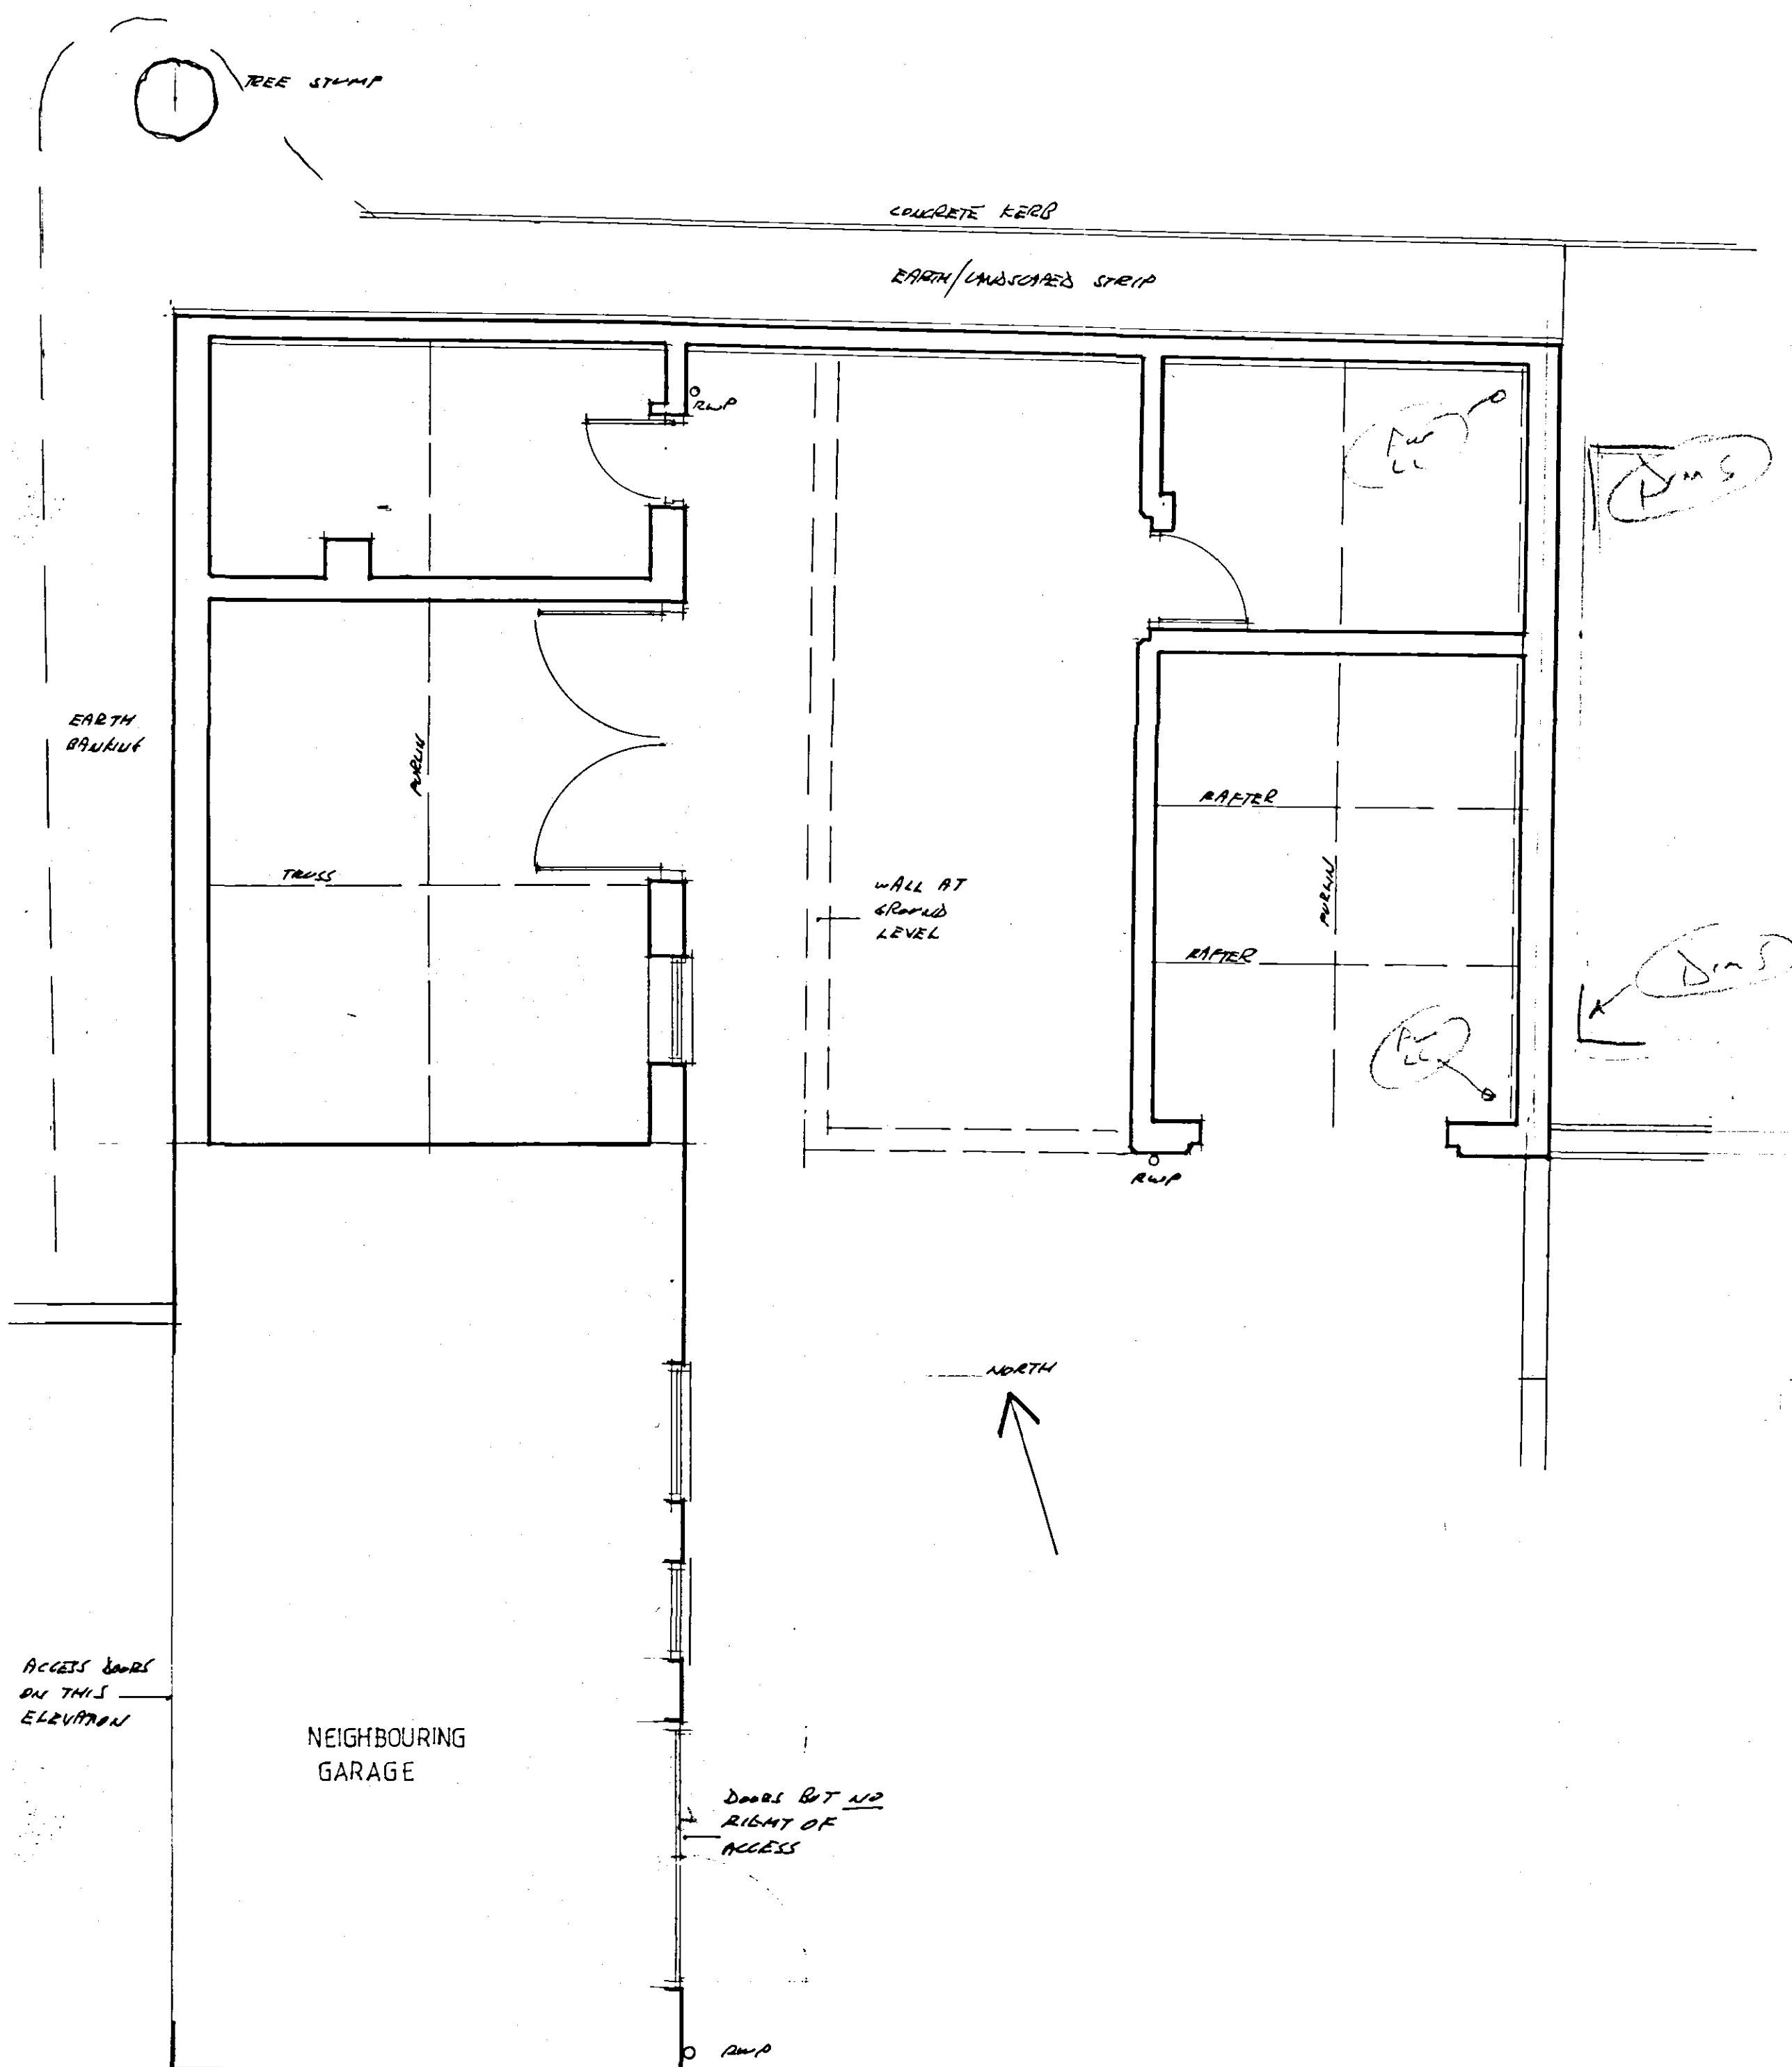
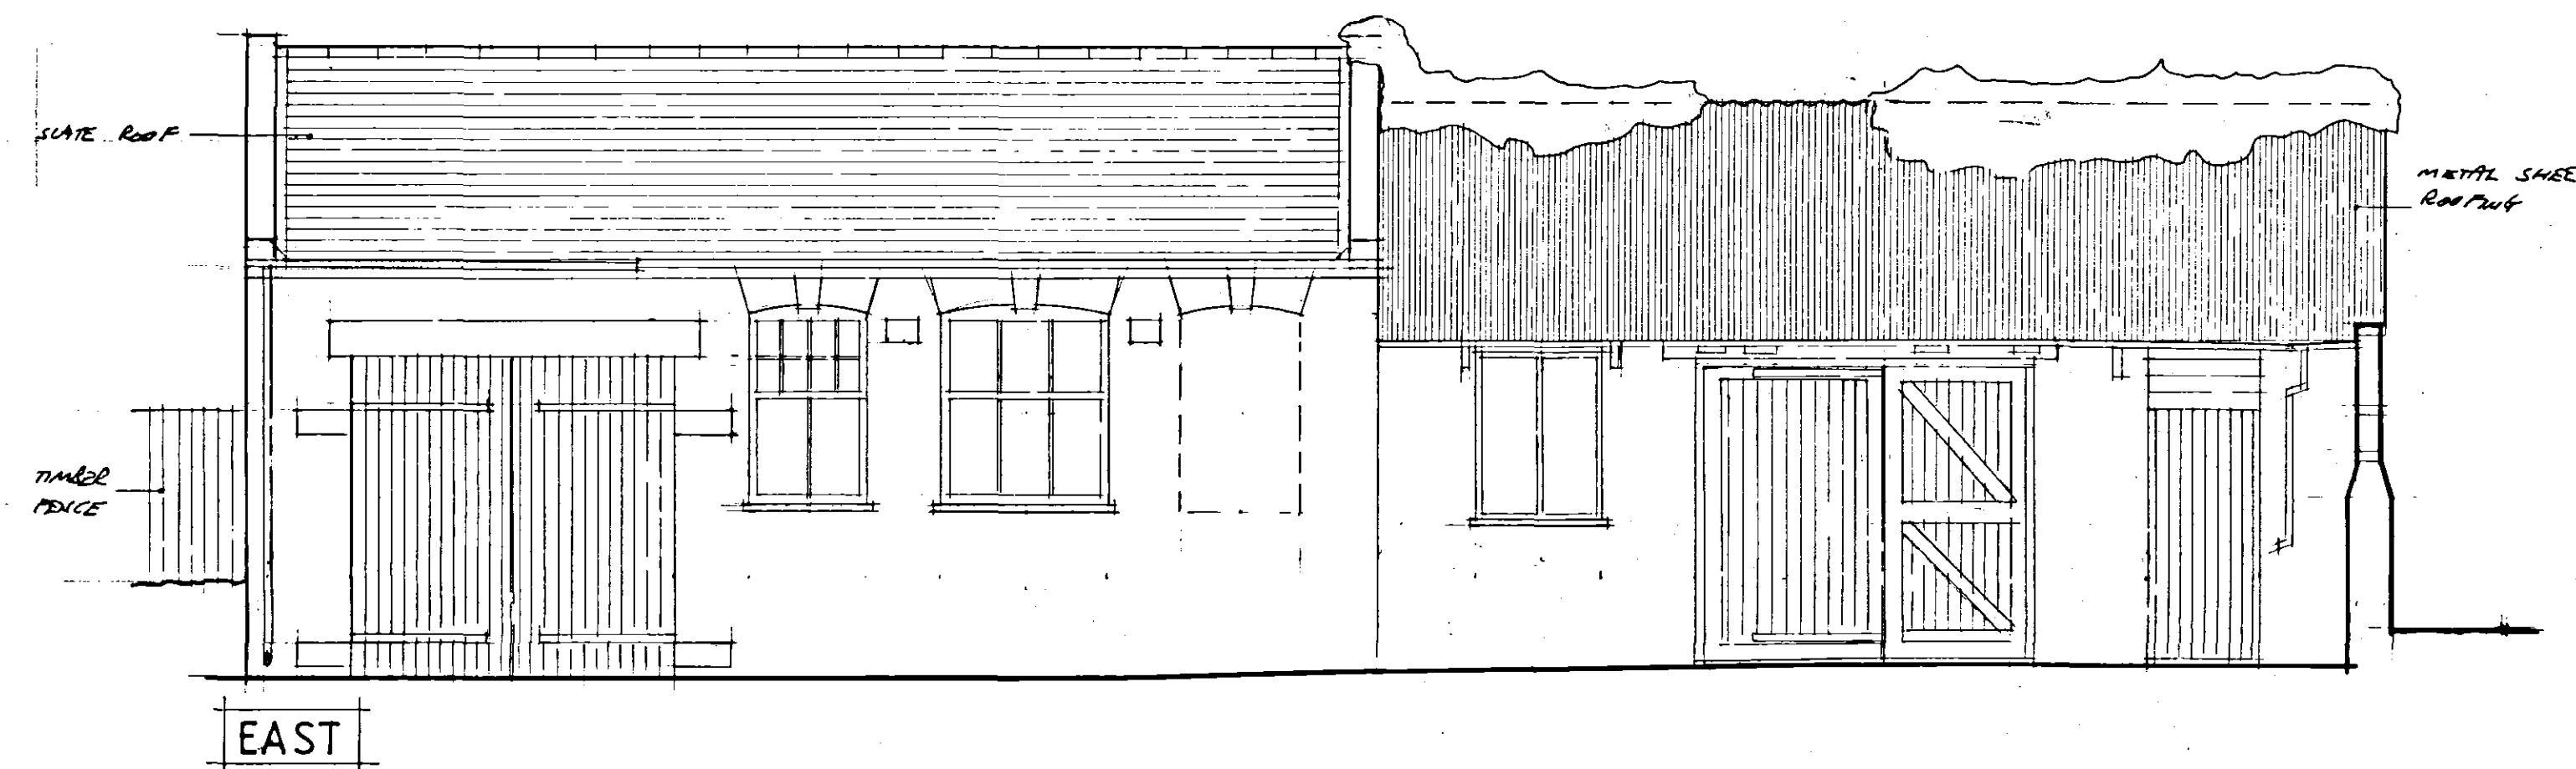


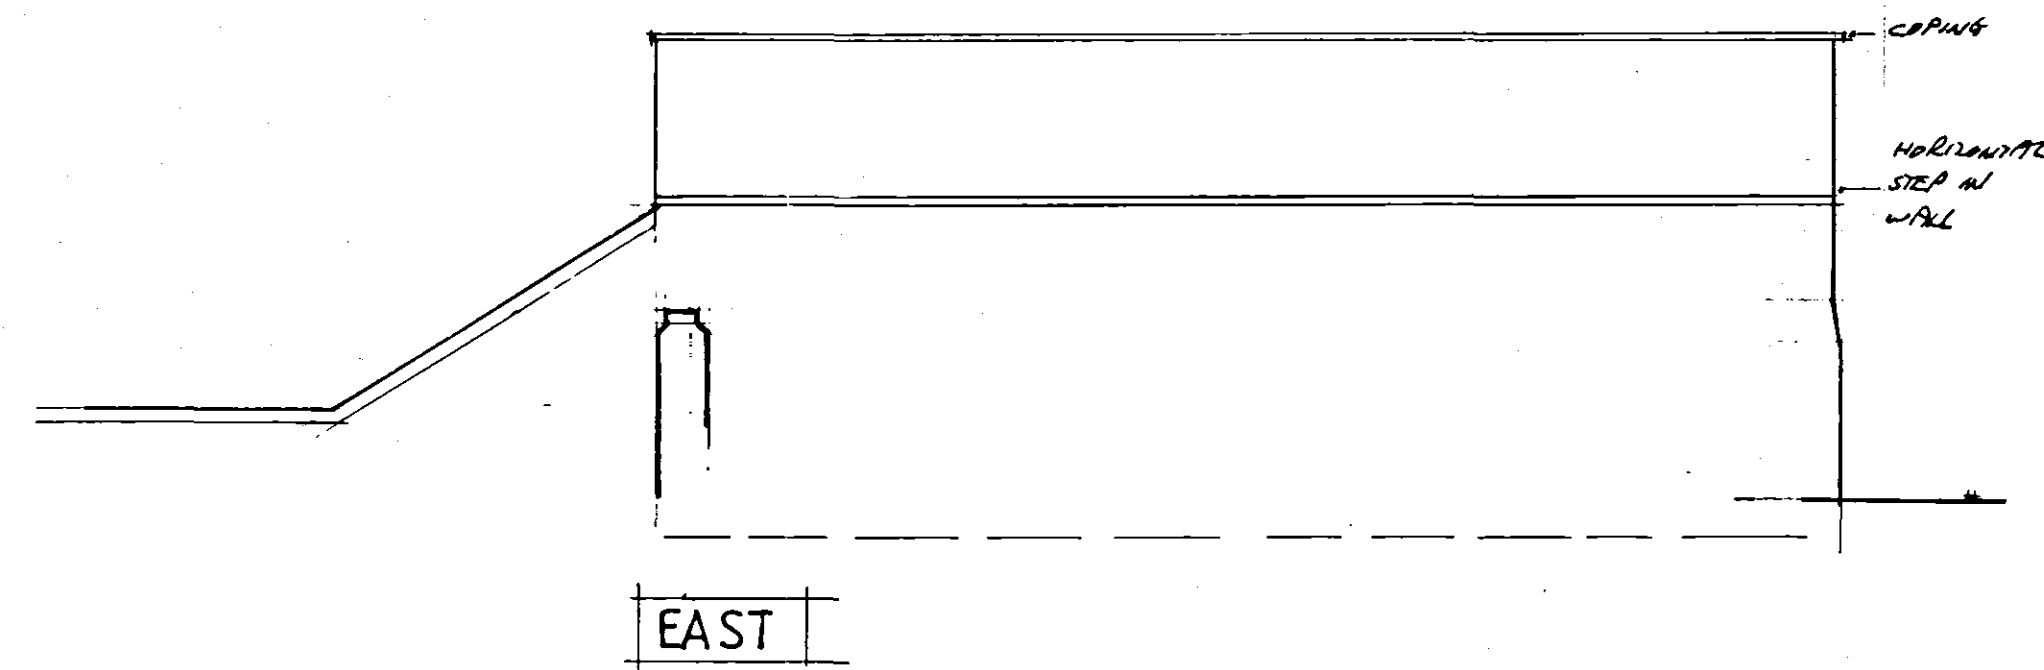

SHDC
Planning & Development
24 MAR 2005
Ref: 0402/05

Contractor To Check All Dimensions
On Site Before Work Commences.

Rev.	Date.	Int.	Revision Details.

PODDINGTONS
Architectural Design Consultants

Unit 7, The Flaxmill, Flaxmill Lane, Pinchbeck,
Spalding, Lincs. PE11 3XQ.
Tel: 01775 720866 Fax: 01775 720877

Project
MR & MRS N.C. CLARKE
19, UPPER WELAND TERRACE,
LONDON ROAD, SPALDING.

Drawing
OUTBUILDINGS-PLAN AS EXISTING

Scale
1:50

Drawing No.
3190-3

Date
JULY 2004