



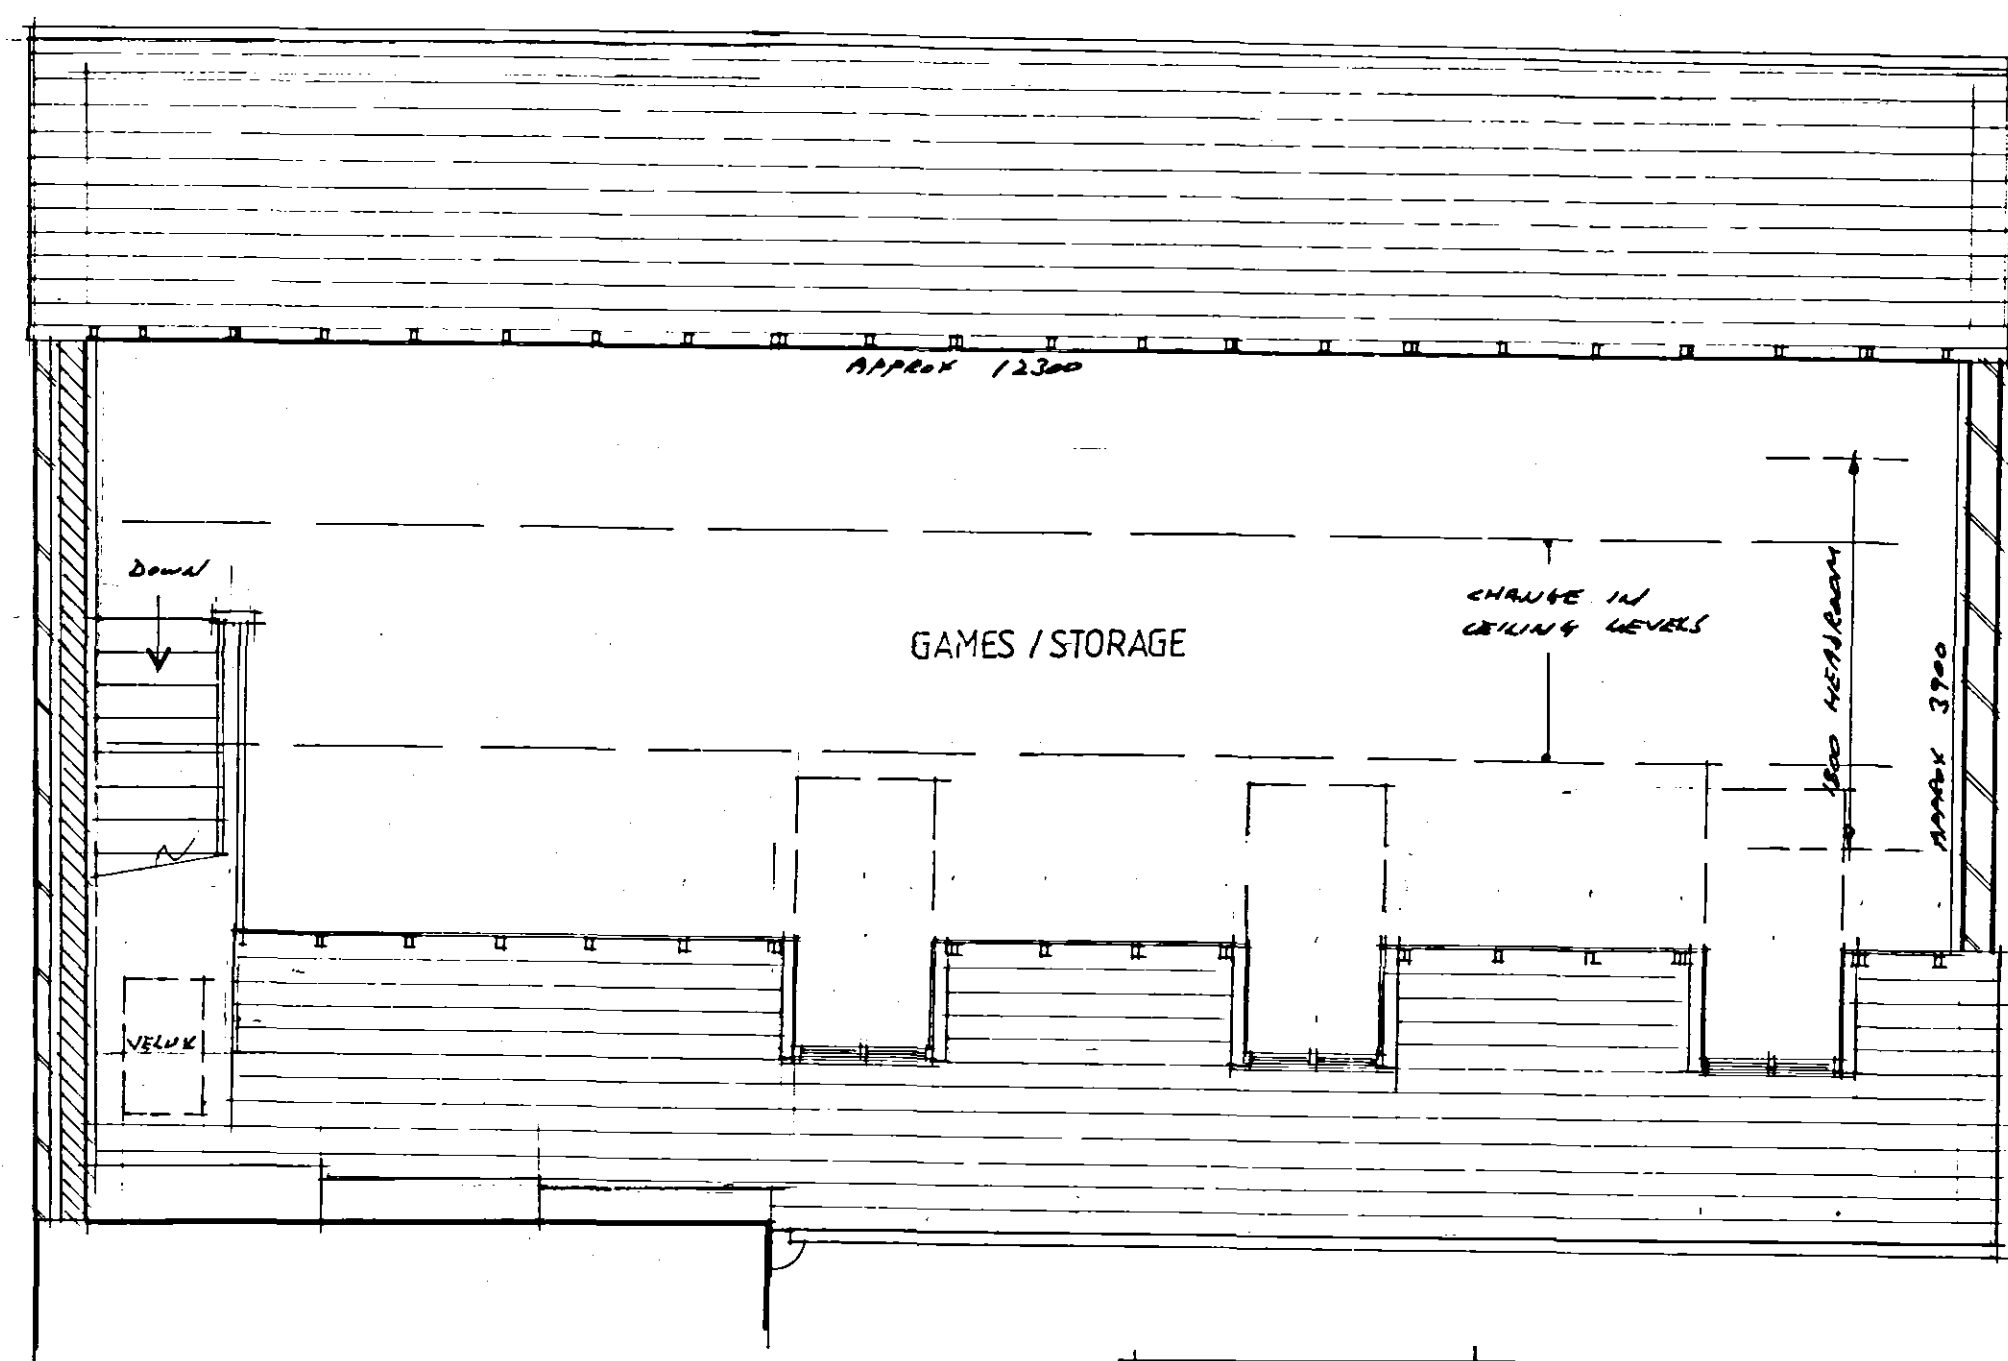

FIRST FLOOR PROVIDE WATCH IN FLOOR FOR MOVEMENT OF BULKY ITEMS

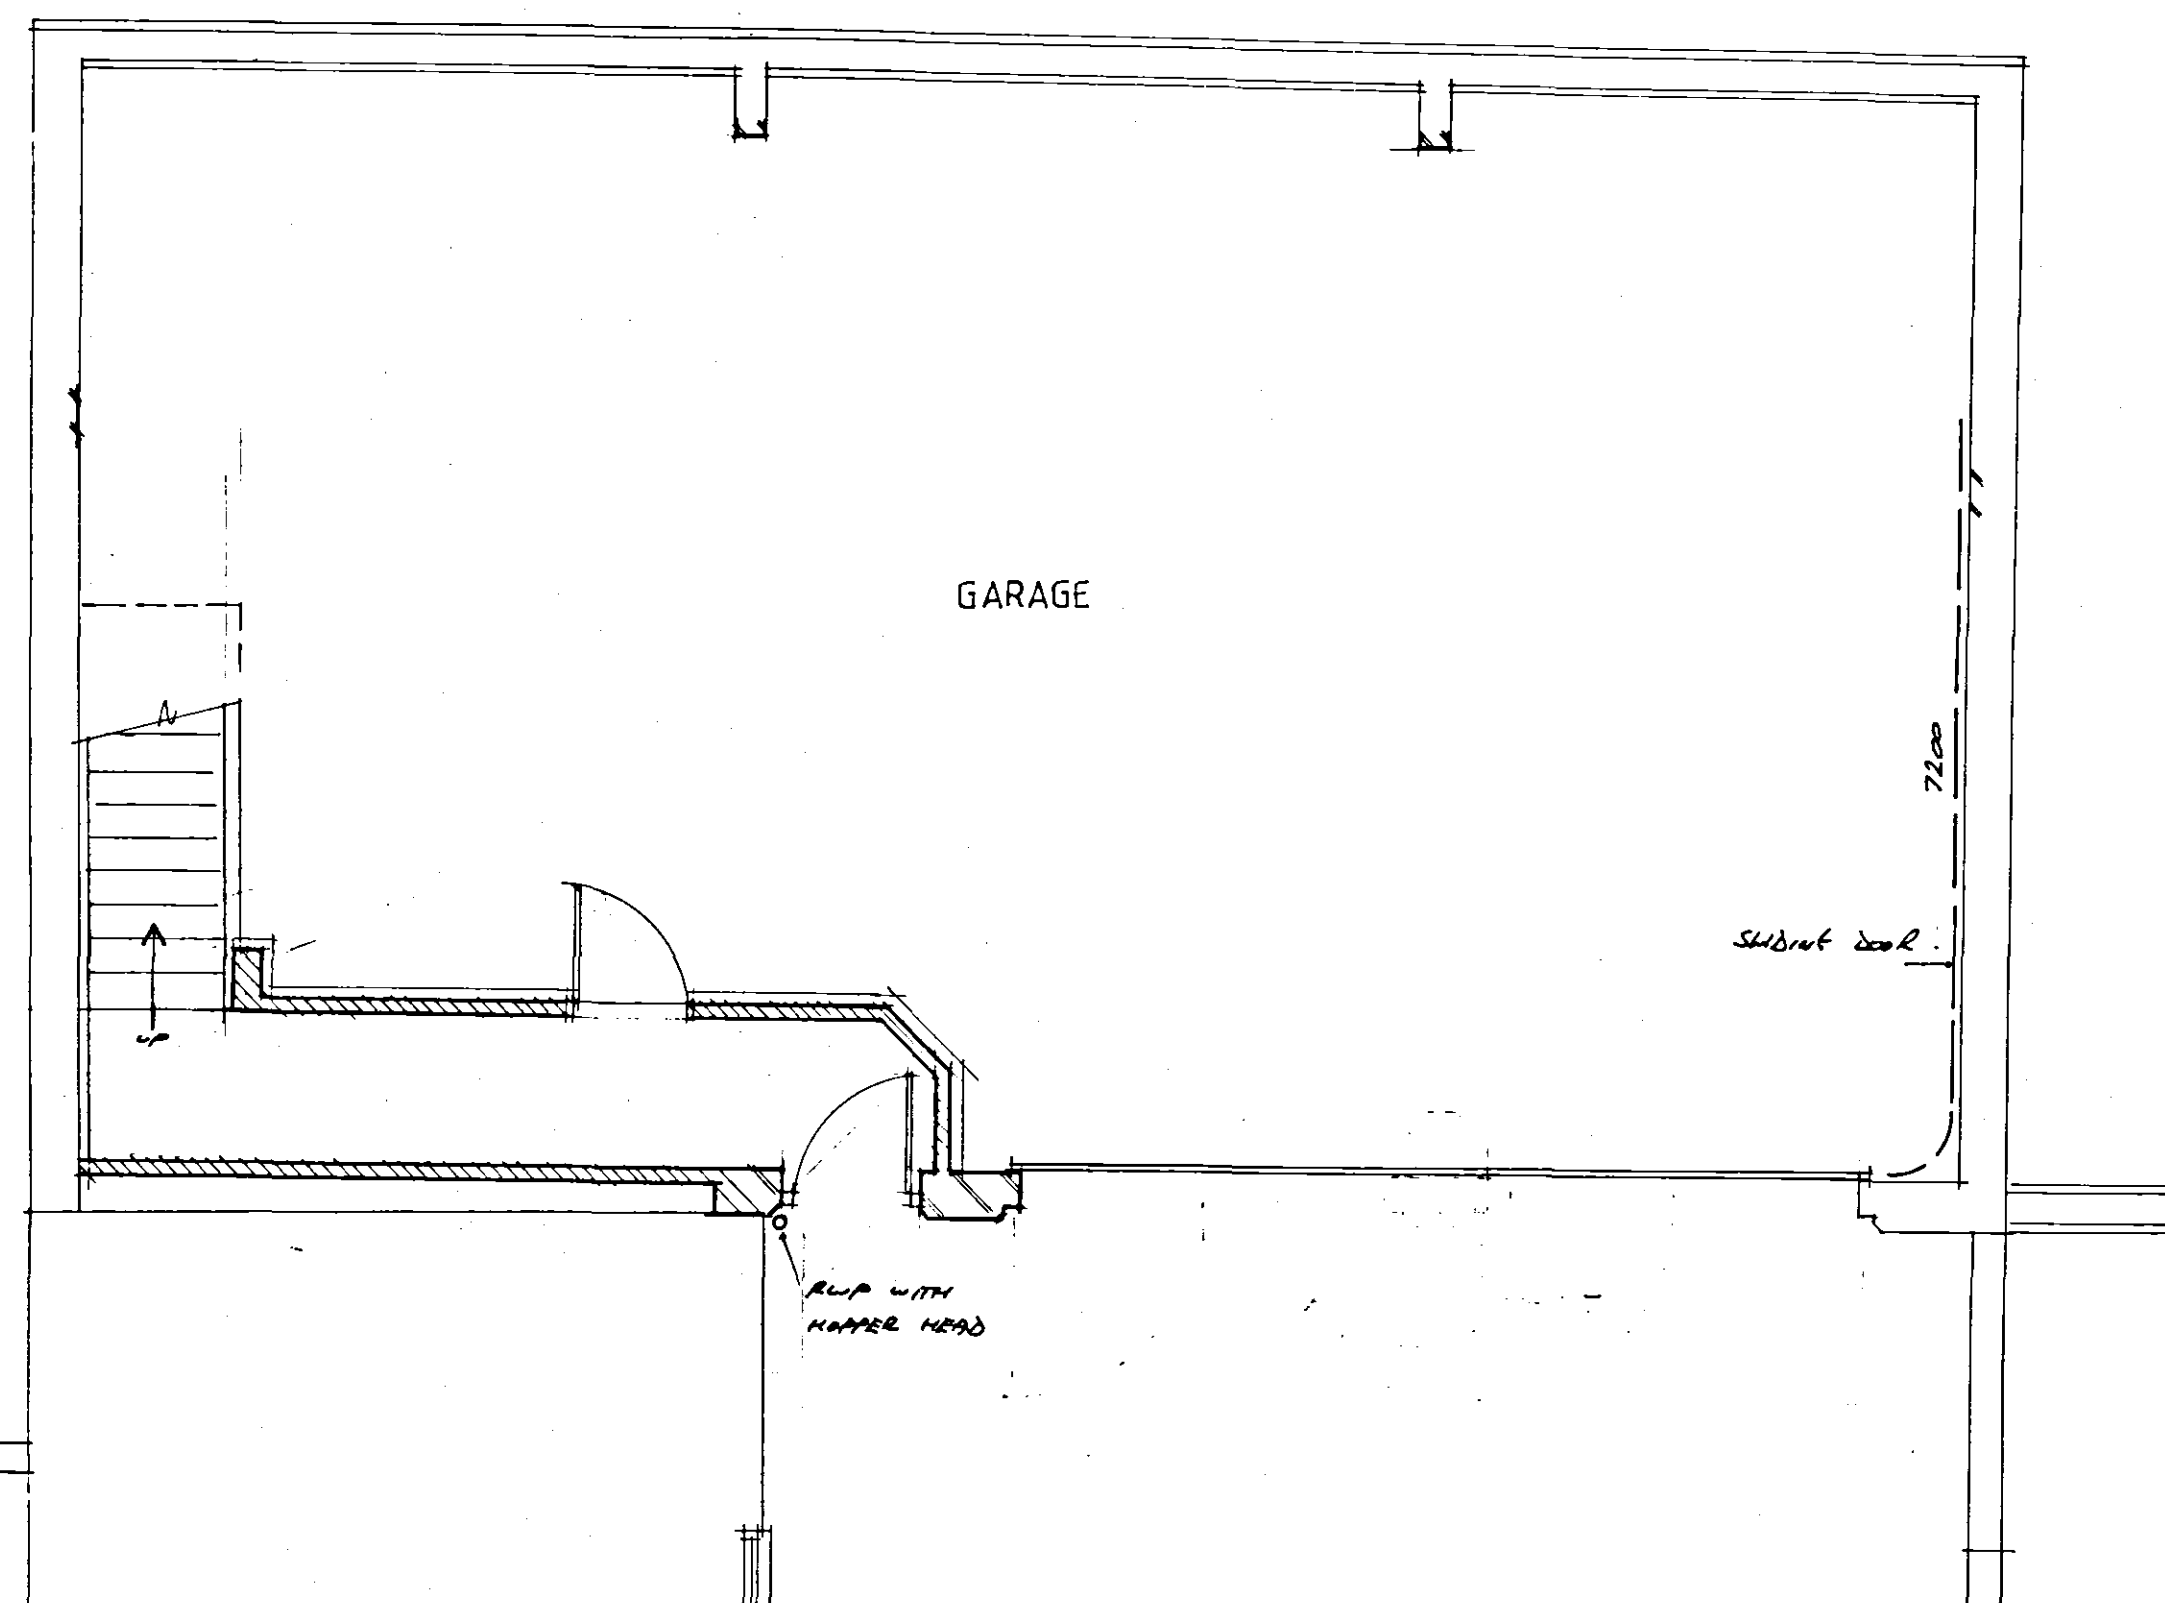

GROUND FLOOR

NEIGHBOURING GARAGE




NATURAL SATE ROOF WITH CAPPED RIDGE TILES

WARMERS ROOF - NATURAL SATE WITH CAPPED ROSE TILES
CHIMNEYS - NATURAL SATE
GABLE - HORIZONTAL TIE STRIP BOARDS


REINFORCED CONCRETE BLACK PVC

FACE BRICK RECURVED TO MATCH EXISTING


EXTERNAL WINDOWS, DOORS, TIMBER GLAZING GLASS POINT PAINT.

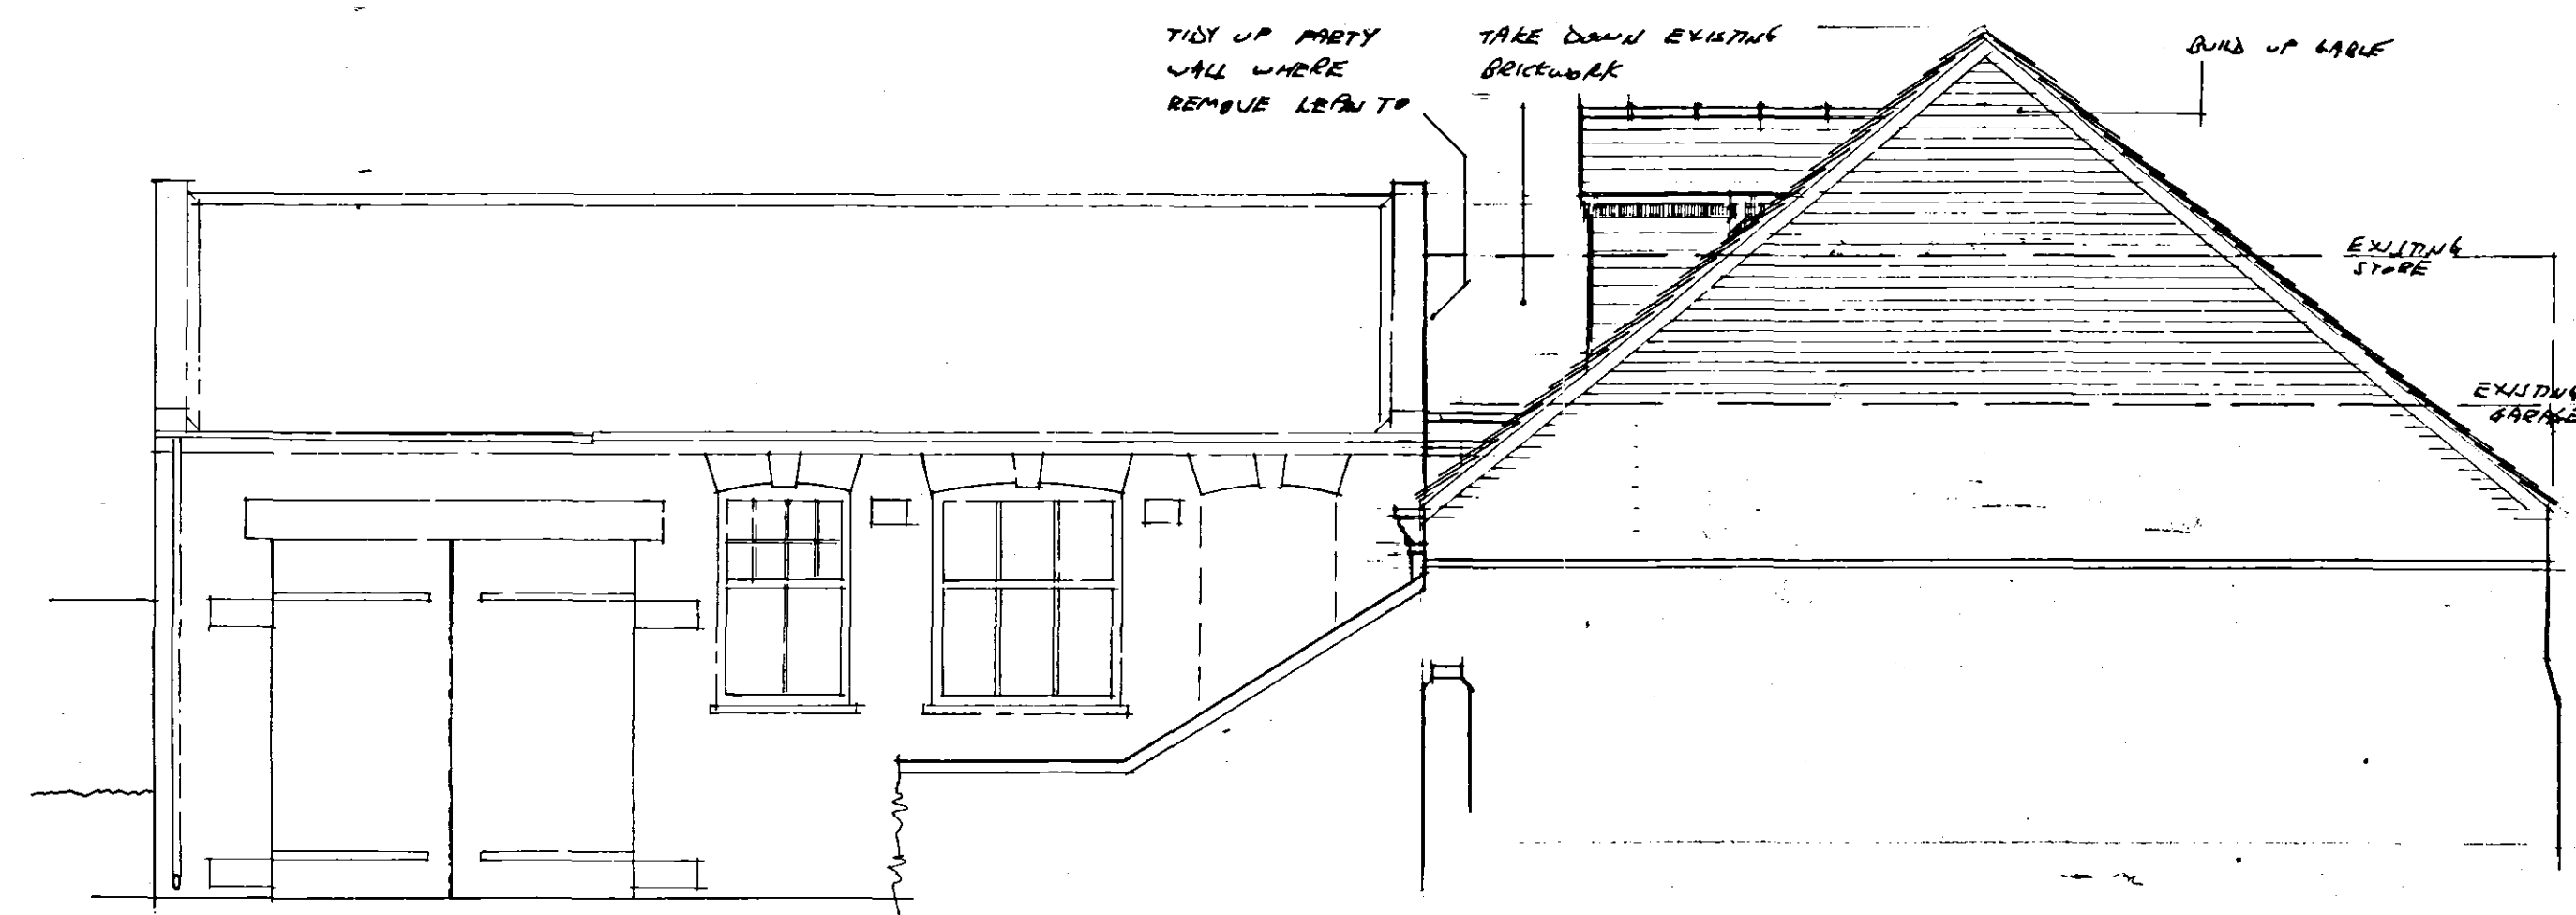


EAST

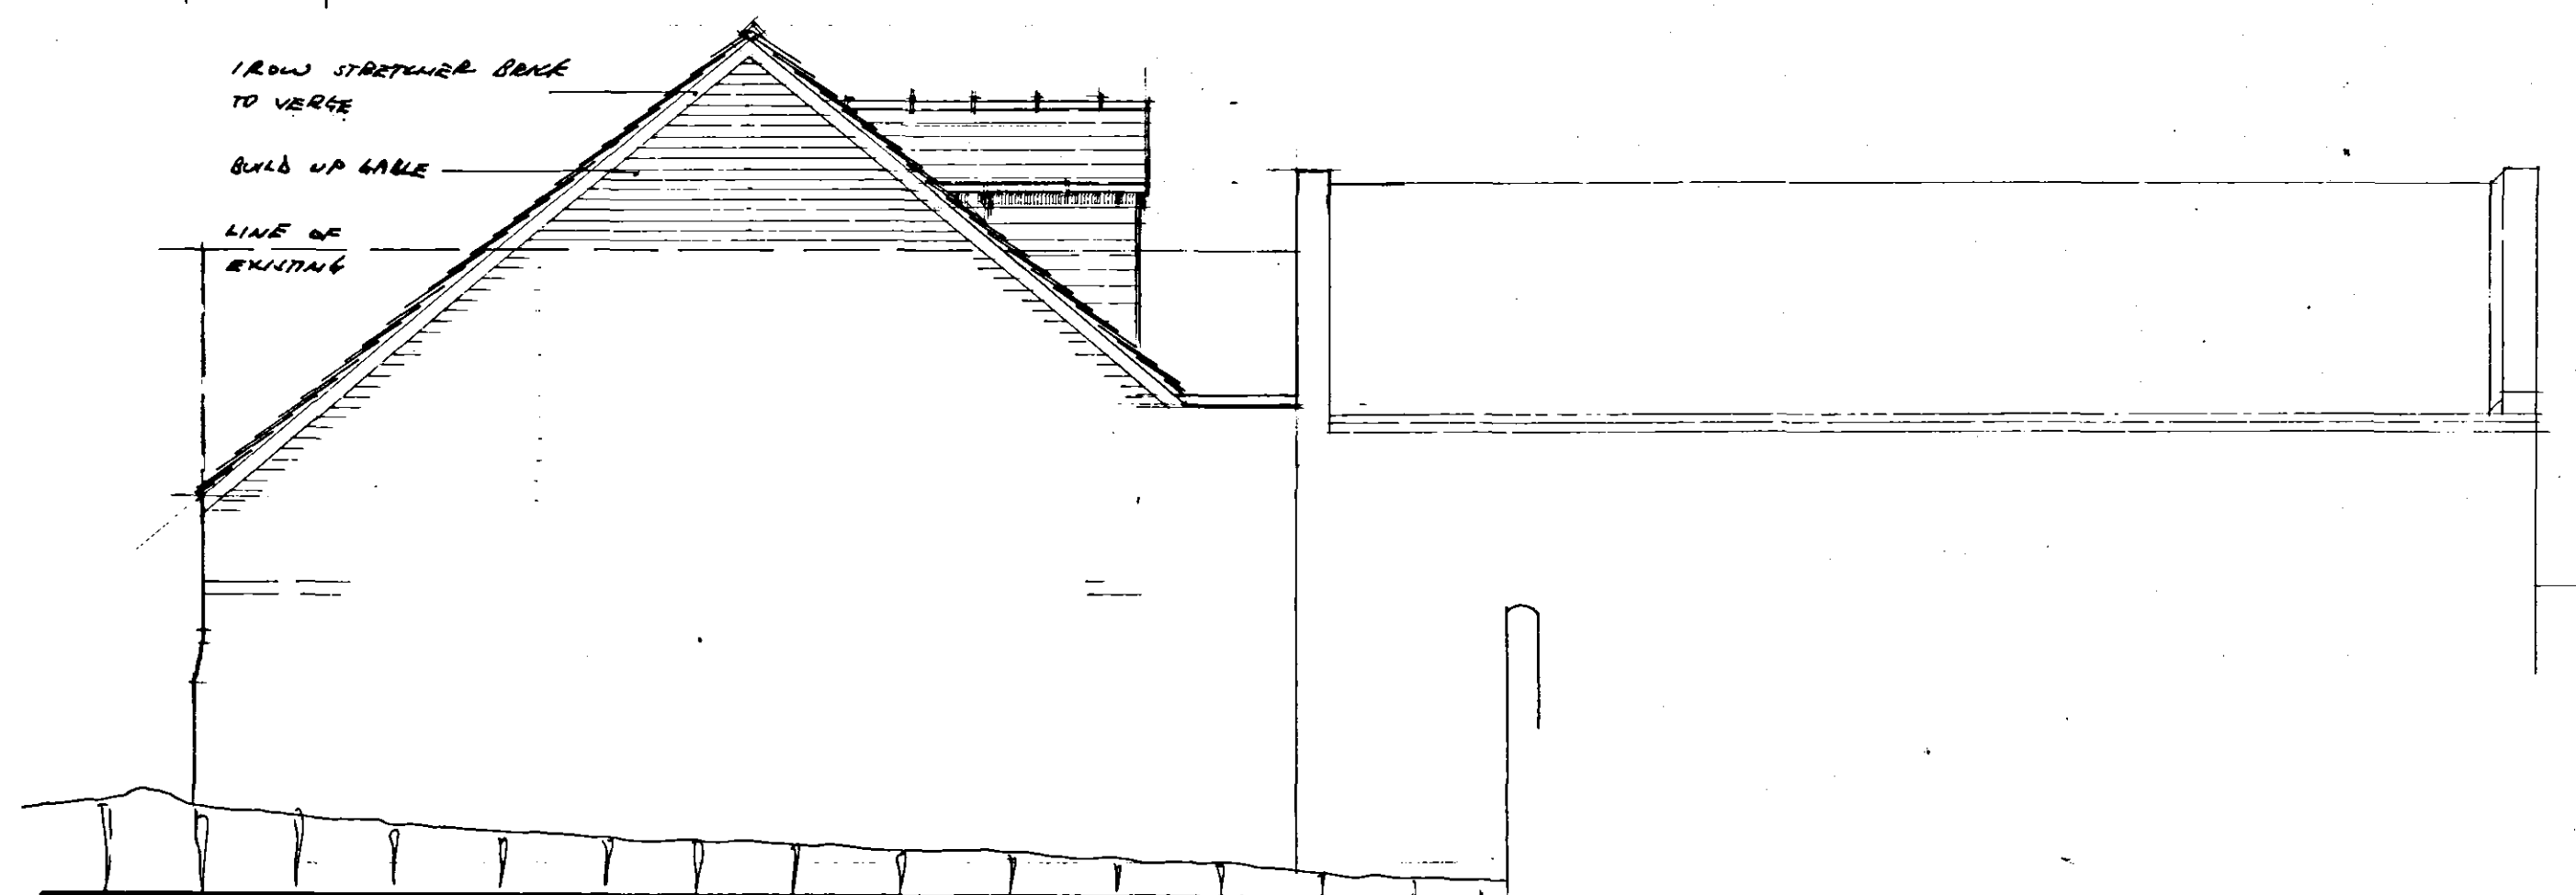

WEST

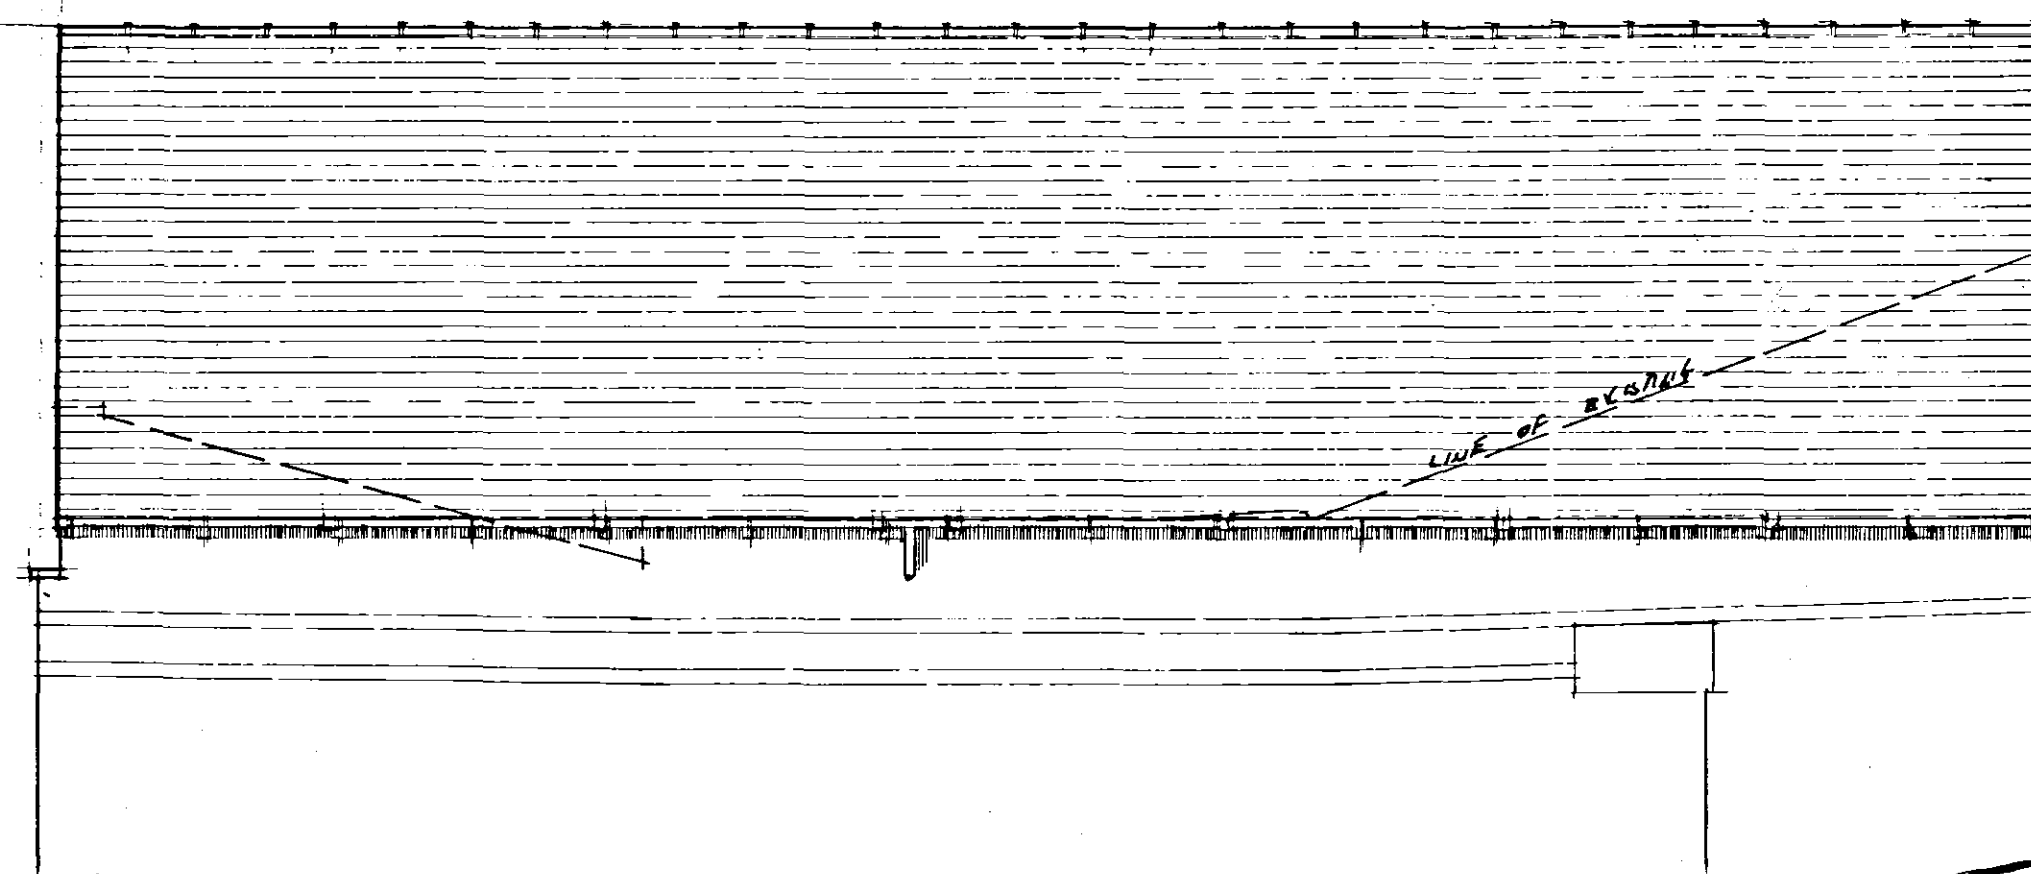

NORTH

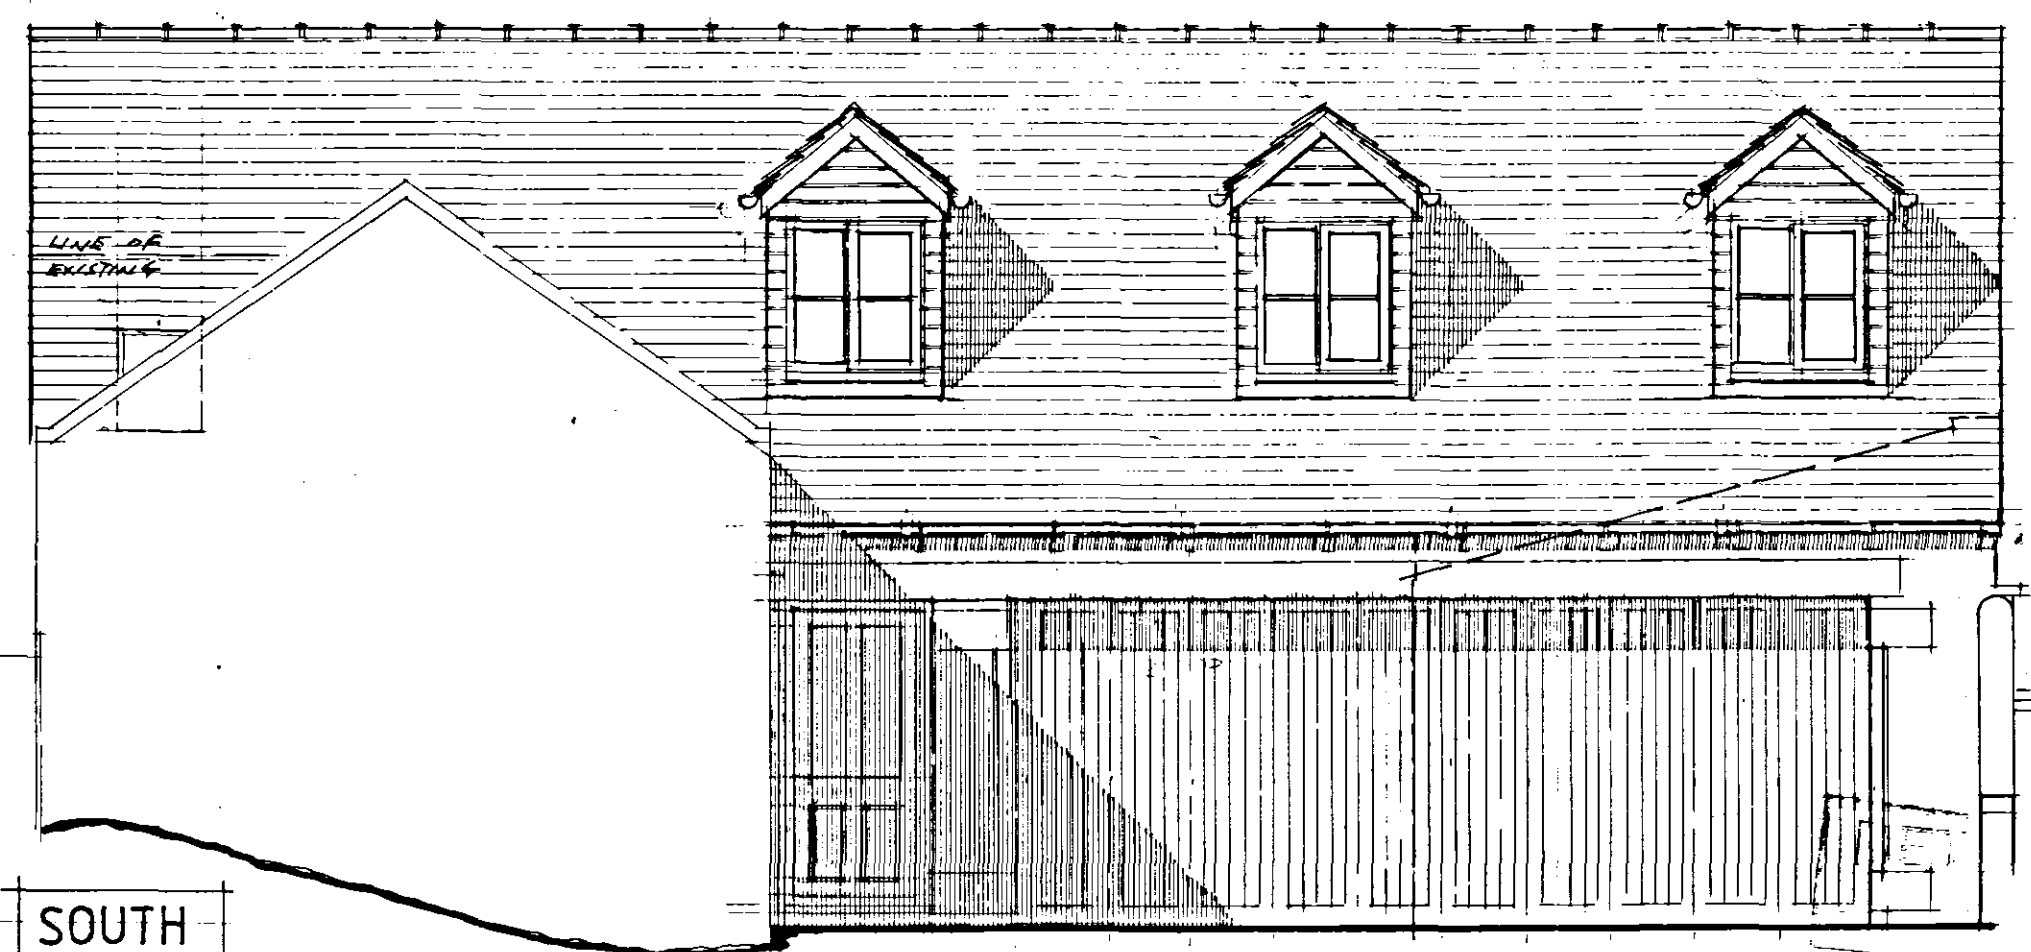

SOUTH

SHDC
Planning & Development
24 MAR 2005
Ref: 0402105

Contractor To Check All Dimensions
On Site Before Work Commences.

Rev.	Date.	Init.	Revision Details.

PODDINGTONS
Architectural Design Consultants

Unit 7, The Flaxmill, Flaxmill Lane, Pinchebeck,
Spalding, Lincs. PE11 3XQ
Tel: 01775 720866 Fax: 01775 720877

Project
MR & MRS N. CLARKE.
19, UPPER WELLAND TERRACE,
LONDON ROAD, SPALDING.

Drawing:
OUTBUILDINGS PLAN AS PROPOSED

Scale:
1:50

Drawing No.
3190-4

Drawn:
Date: AUG 2004

Rev.: