

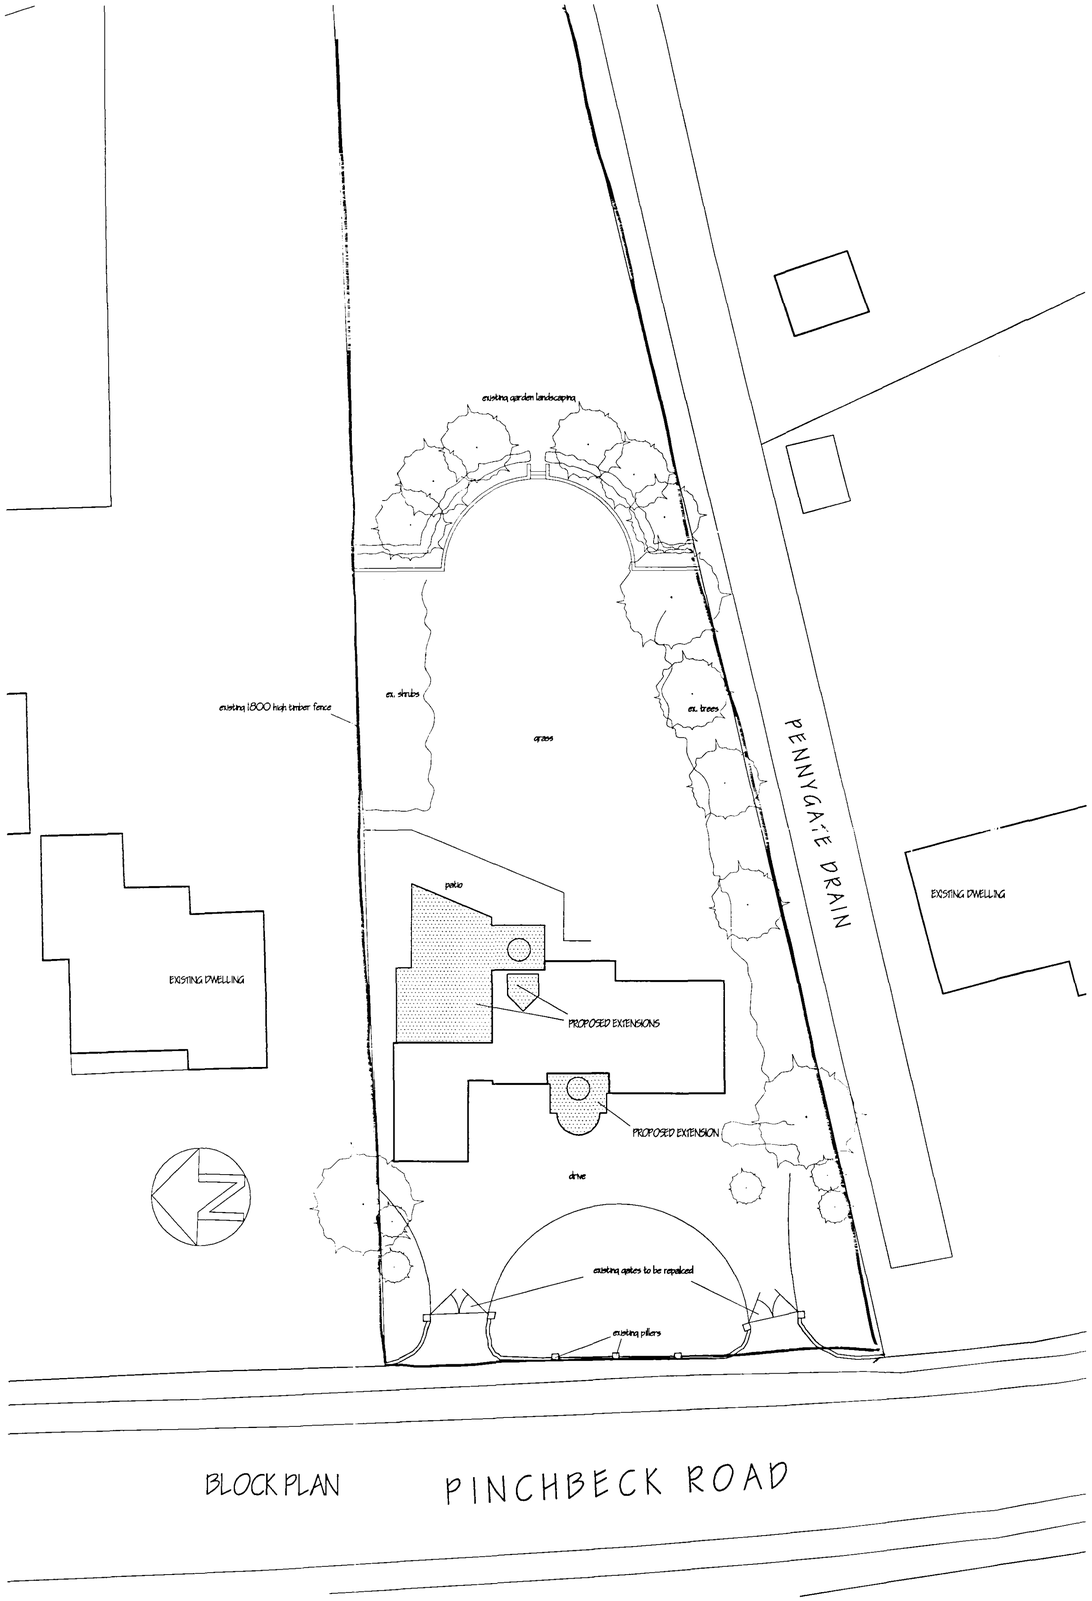


BLOCK PLAN PINCHBECK ROAD

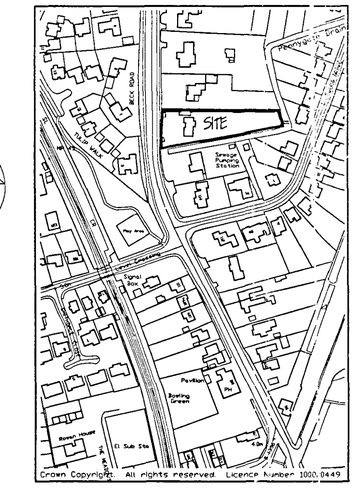

LOCATION PLAN

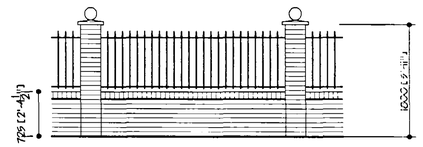

PROPOSED FRONTAGE WALL & RAILINGS

Improve existing front wall by the following build up the existing dwalf wall from 300mm high to 725mm high. Take up the existing brickwork piers from approx. 1500mm to 1800mm high in between brickwork piers provide new black powder coated metal railings similar as shown. Provide suitable black powder coated metal double entrance gates on both sides.

DETERMINED PLAN

0402/06

ref.	revision	date

G. R. MERCHANT
I.ENG AMICE FIWO
ARCHITECTURAL, STRUCTURAL AND LAND DRAINAGE CONSULTANTS
Unit 4, Wrights Mews
12A Park Road, Holbeach,
Spalding, Lincs. PE12 7EE
Tel: 01406 490800
Fax: 01406 425744
E-Mail: G. R. Merchant @ Merchant. Fs. Co. UK

Project
PROPOSED EXTENSION & ALTERATIONS
118 PINCHBECK ROAD
SPALDING
LINCS

Client
MR & MRS A WIRKOWSKI

Drawing
BLOCK AND LOCATION PLAN

Job Ref.	Drawing No.
1165/05	04A
Date	Drawn
NOV 2005	JPW

Scales
1/200 1/2500 1/50

DO NOT SCALE FROM THIS DRAWING
This drawing is copyright and may not be altered, traced, photographed or used for any other purpose other than that for which it is issued. The General Contractor is to check all dimensions on site and report any discrepancies to the Architect. All details shown on the drawing including foundations are based upon typical site conditions as far as seen. No responsibility can be accepted for abnormal conditions unless the above drawing is brought to the Architects notice prior to commencement. Any design amendments may be considered, but will not be accepted if not in respect of foundations to establish specific site conditions before detail work is commenced. This drawing is limited in the amount of information contained and does not purport to contain a full specification of the works. It is solely for the purpose of obtaining Planning / Building Regulation approval and the drawing must not be used as a contract document alone. The works will not be supervised or inspected on site by G.R. Merchant or any representative thereof. It is the client or their contractor's responsibility to carry out all control relationships, substitution of materials, adherence to specifications, workmanship to contract etc. All materials to be new unless otherwise stated and all components and materials are to be used fitted and installed etc. in strict accordance with manufacturers instruction and relevant code of practice. Materials shall conform to appropriate British standard specification or BBA certificate or European spec equivalent. The Employer / Client shall ensure that the selected contractor is competent to plan and execute all measures necessary to achieve compliance with Health and Safety legislation for Building sites and Work places. The Employer / Client is advised that should the works have to comply with the Construction Design and Management Regulations an Independent Planning Supervisor will be required. The works shall comprise of all that is shown on the drawing and details. Work that may not specifically be shown but may be reasonably inferred as necessary to carry out the same shall be deemed to be included. It is the plot / land owners responsibility to be aware of the Party Wall etc. Act 1996, when building in close proximity to adjoining neighbors boundaries.