Contractors are responsible for checking all dimensions on site prior to work commencing

Due to areas of the structure being covered, unexposed or otherwise inaccessible the notes / specifications of existing materials are subject to confirmation of site when it is feasible to expose the relevant areas of construction.

A3

0m 1m 2m 3m 4m 5m

VISUAL SCALE 1:50 @ A1

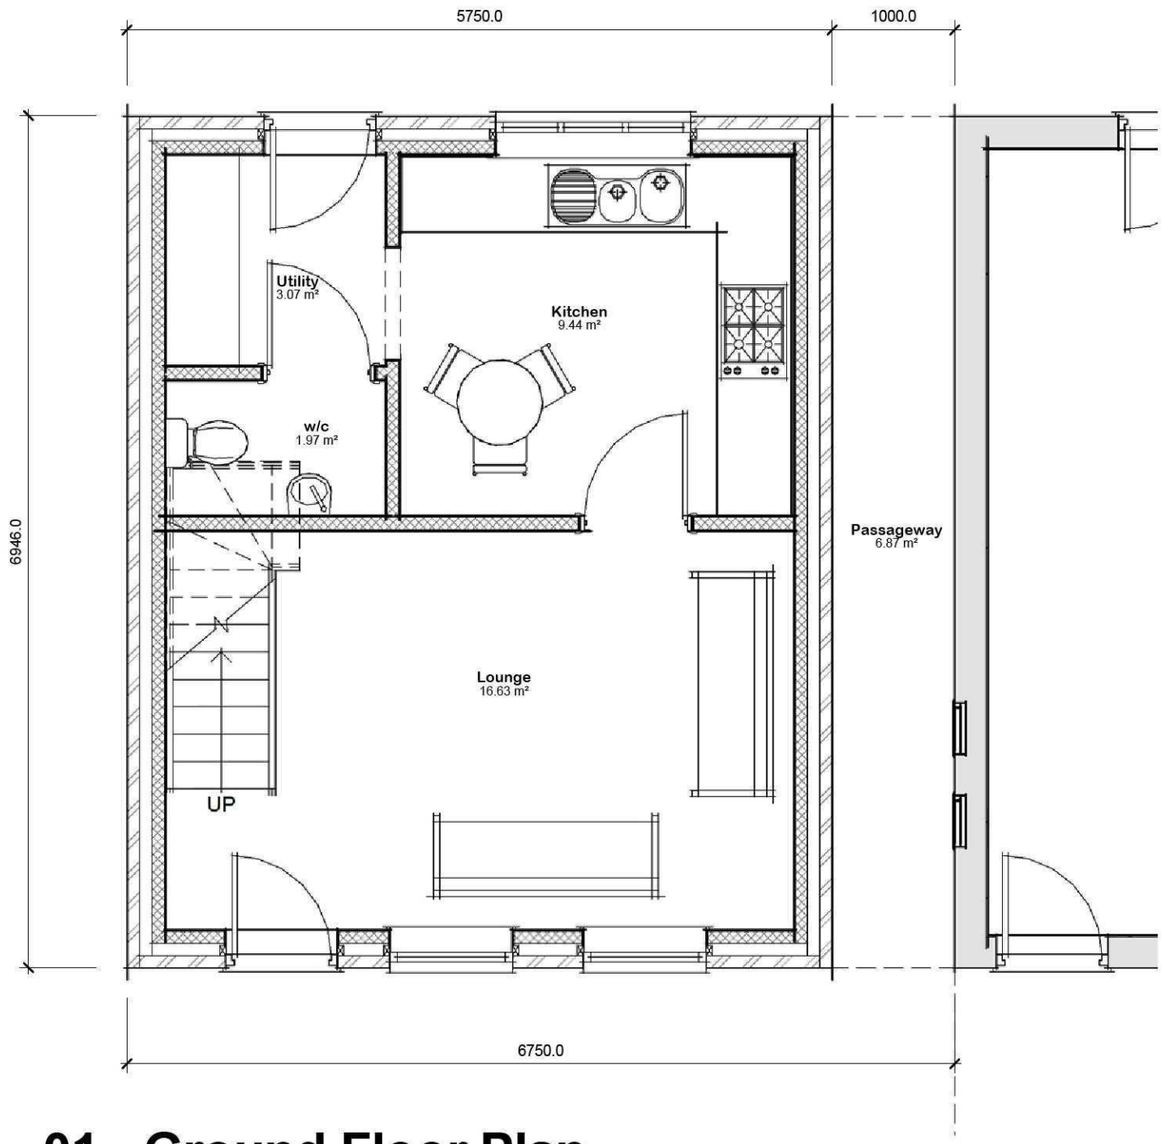

01 - Ground Floor Plan

1 : 50

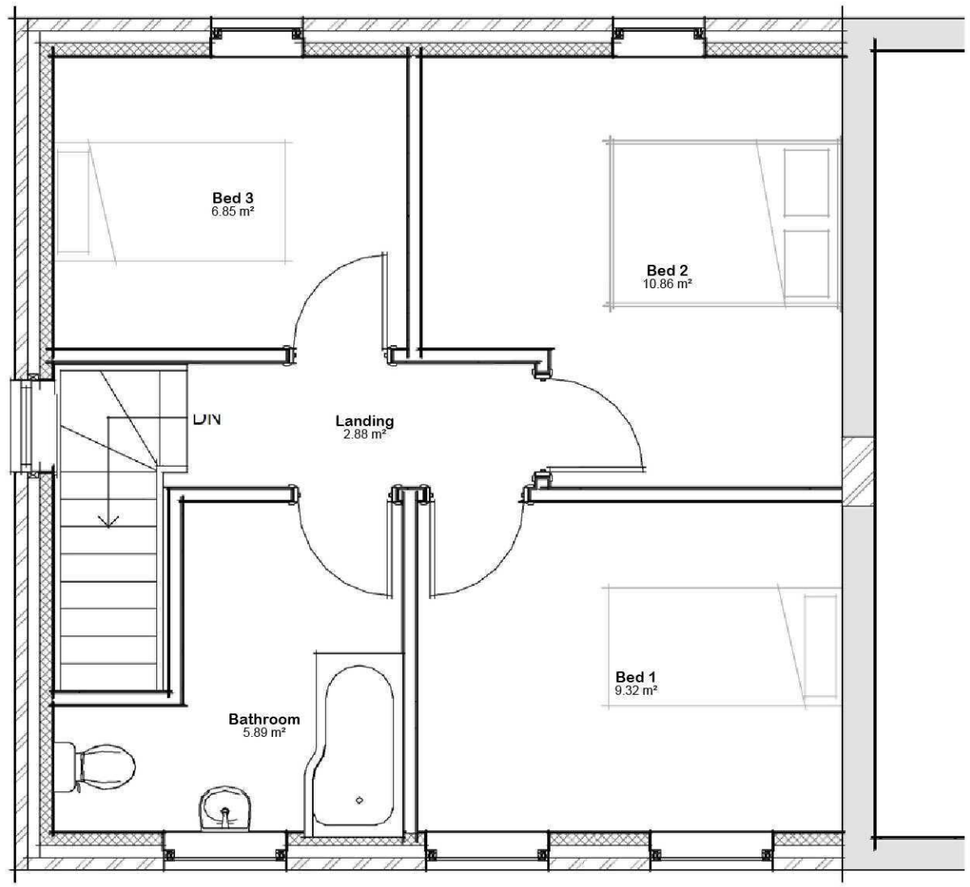

02 - 1st Floor Plan

1 : 50

Client:	Site:	Drg Title:	Contract No	Drg No
Mr A Bristow	**109 Albion Street Spalding**	**Proposed Floor Layouts**	**2559**	**006**

remway Design Ltd
"Treetops", The Raceground, Spalding, PE11 3AP Tel : 01775 768 921