




3D View 1

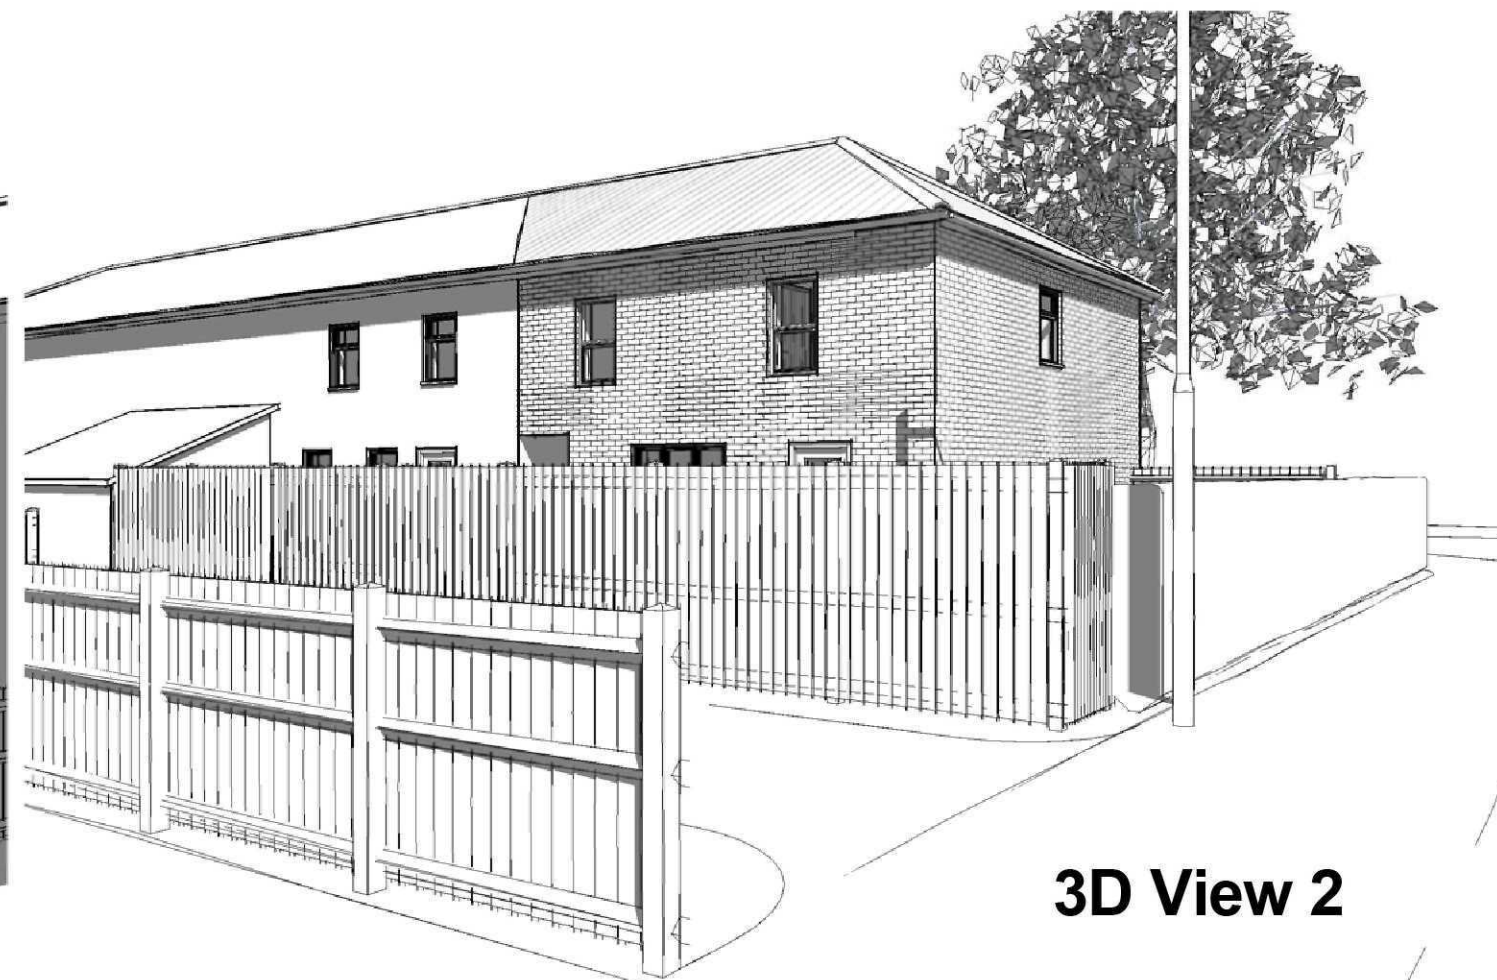

3D View 2



3D View 3

Client:

Mr A Bristow

Site:

**109 Albion Street
Spalding**

Drg Title:

Proposed 3D Images

Contract No

2559

Drg No

008



"Treetops", The Raceground, Spalding,
PE11 3AP Tel : 01775 768 921