
Pos. 001, Quantity: 3
Open Out Right Hand Hung As Viewed From Outside
Job: Aldrich Group
System: AluK GB 58BW / 58BD Residential / ST Bevelled Slide In
Exterior View

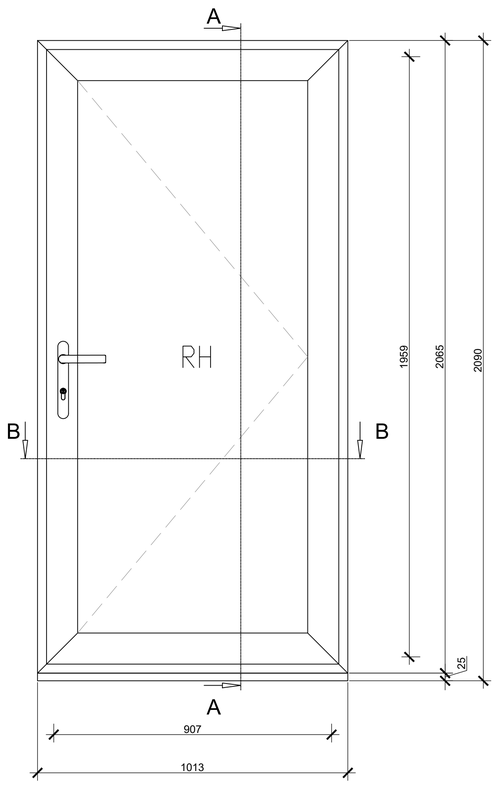


Door Type 01
Elevation showing means of opening

Scale 1 : 10

SCALE 1 : 10
SCALE 1 : 1
0m 0.1m 0.2m 0.4m 0.6m 0.8m 1.0m
0m 10mm 20mm 40mm 60mm 80mm 100mm

Pos. 002, Quantity: 15
Type 03. Open Out Top Hung Window as Viewed from Outside
Job: Aldrich A27045
System: AluK GB 58BW / 58BD Commercial Bevelled Push In
Exterior View

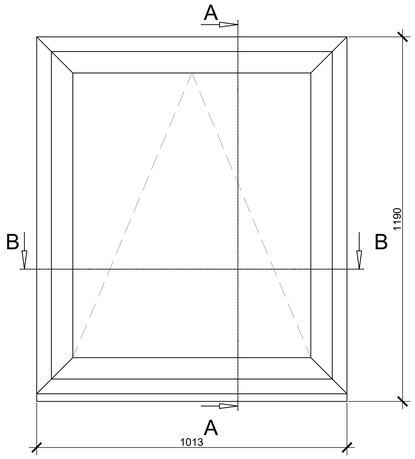


Window Type 02
Elevation showing means of opening

Scale 1 : 10

SCALE 1 : 10
SCALE 1 : 1
0m 0.1m 0.2m 0.4m 0.6m 0.8m 1.0m
0m 10mm 20mm 40mm 60mm 80mm 100mm

Pos. 003, Quantity: 2
Type 03. Open Out Top Hung Window as Viewed from Outside
Job: Aldrich A27045
System: AluK GB 58BW / 58BD Commercial Bevelled Push In
Exterior View

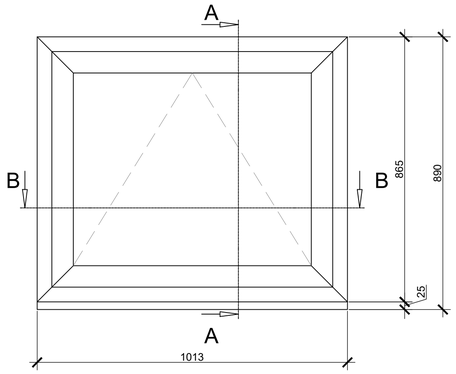


Window Type 03
Elevation showing means of opening

Scale 1 : 10

SCALE 1 : 10
SCALE 1 : 1
0m 0.1m 0.2m 0.4m 0.6m 0.8m 1.0m
0m 10mm 20mm 40mm 60mm 80mm 100mm

Pos. 004, Quantity: 2
Type 03. Open Out Top Hung Window as Viewed from Outside
Job: Aldrich A27045
System: AluK GB 58BW / 58BD Commercial Bevelled Push In
Exterior View

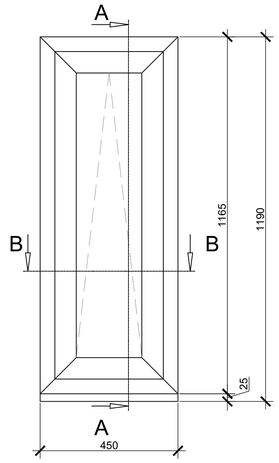


Window Type 04
Elevation showing means of opening

Scale 1 : 10

SCALE 1 : 10
SCALE 1 : 1
0m 0.1m 0.2m 0.4m 0.6m 0.8m 1.0m
0m 10mm 20mm 40mm 60mm 80mm 100mm

Pos. 005, Quantity: 1
Type 03. Open Out Top Hung Window as Viewed from Outside
Job: Aldrich A27045
System: AluK GB 58BW / 58BD Commercial Bevelled Push In
Exterior View

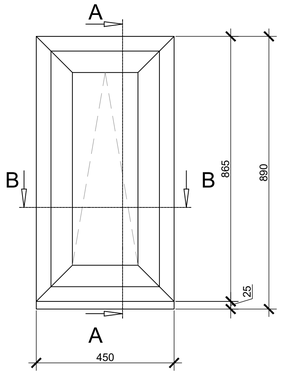


Window Type 05
Elevation showing means of opening

Scale 1 : 10

SCALE 1 : 10
SCALE 1 : 1
0m 0.1m 0.2m 0.4m 0.6m 0.8m 1.0m
0m 10mm 20mm 40mm 60mm 80mm 100mm

Pos. 006, Quantity: 2
Type 03. Open Out Top Hung Window as Viewed from Outside
Job: Aldrich A27045
System: AluK GB 58BW / 58BD Commercial Bevelled Push In
Exterior View

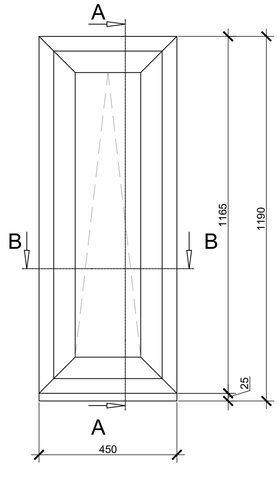

Window Type 06
Elevation showing means of opening

Scale 1 : 10

SCALE 1 : 10
SCALE 1 : 1
0m 0.1m 0.2m 0.4m 0.6m 0.8m 1.0m
0m 10mm 20mm 40mm 60mm 80mm 100mm

REFER TO DRAWING REF: A1308-101 FOR ELEVATIONS SHOWING LOCATION OF WINDOW TYPES TO PROPOSED OPENINGS

DO NOT SCALE THIS DRAWING. THE CONTRACTOR IS DEEMED TO HAVE CHECKED ALL DIMENSIONS ON SITE AND REPORT ANY DISCREPANCIES TO OGLESBY & LIMB LTD.
THE CONTENTS OF THIS DRAWING ARE COVERED BY COPYRIGHT AND REMAIN THE PROPERTY OF OGLESBY & LIMB LTD. WRITTEN APPROVAL MUST BE OBTAINED FROM OGLESBY & LIMB LTD PRIOR TO DUPLICATION OR REPRODUCTION OF THIS DRAWING OR ITS CONTENTS.
ANY DIMENSIONS NOT SHOWN ARE TO BE CHECKED AND AGREED WITH OGLESBY & LIMB LTD.

Ref.	Date	Description	Initial
X	xx.xx.xx	Xxxxx	xxx

Oglesby & Limb Ltd
Chartered Architect
Suite 1, Market Chambers
12 Market Place, Spalding, Lincs
PE11 1SL
Tel: 01775 761196
e-mail: design@o-l-ltd.co.uk

Client:
Aldrich Group Limited

Project:
Proposed extension and conversion of retail unit to form residential dwellings
Vine Street
Spalding
PE11 1AN

Drawing Title:
Window details as proposed

Date:	Scale:
May 2022	as shown
Drawn by: ajo	Checked by: cls

Drawing Number:	Rev:
A1308-100	-