
REFER TO DRAWING REF: A1308-100 FOR DETAILED WINDOW ELEVATIONS SHOWING EACH WINDOW TYPE.

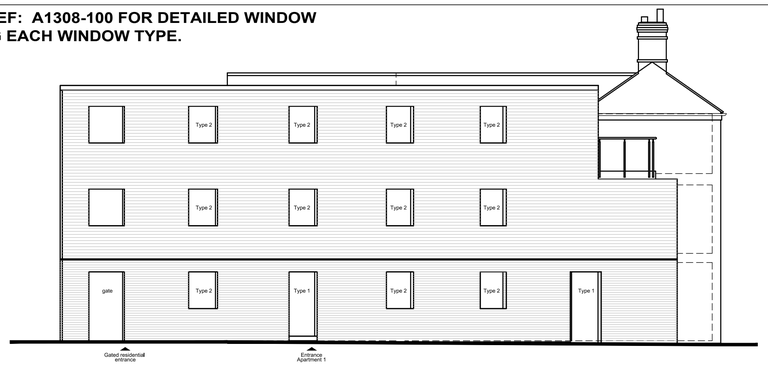

Elevation to Bedford Place (South) as proposed

Scale 1:100

SCALE 1 : 100
SCALE 1 : 1



Elevation to River Welland (East) as proposed


Scale 1:100

SCALE 1 : 100
SCALE 1 : 1



Elevation to River Welland (North) as proposed

Scale 1:100

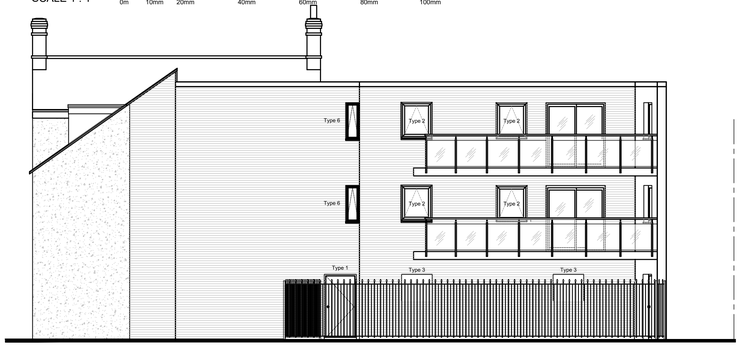


Elevation to River Welland (West) as Existing

Scale 1:100

BRICK FACE EXTERNAL WALL TYPICAL VERTICAL SECTION – HEAD DETAIL:–

SCALE 1 : 10
SCALE 1 : 1

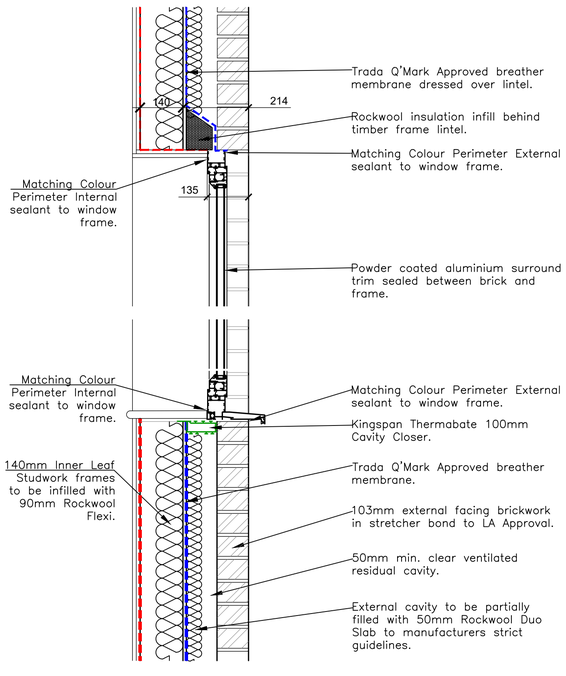


BRICK FACE EXTERNAL WALL TYPICAL VERTICAL SECTION CILL DETAIL:–

SCALE 1 : 10
SCALE 1 : 1

RENDERED BLOCK FACE EXTERNAL WALL TYPICAL VERTICAL SECTION HEAD DETAIL:–

SCALE 1 : 10
SCALE 1 : 1

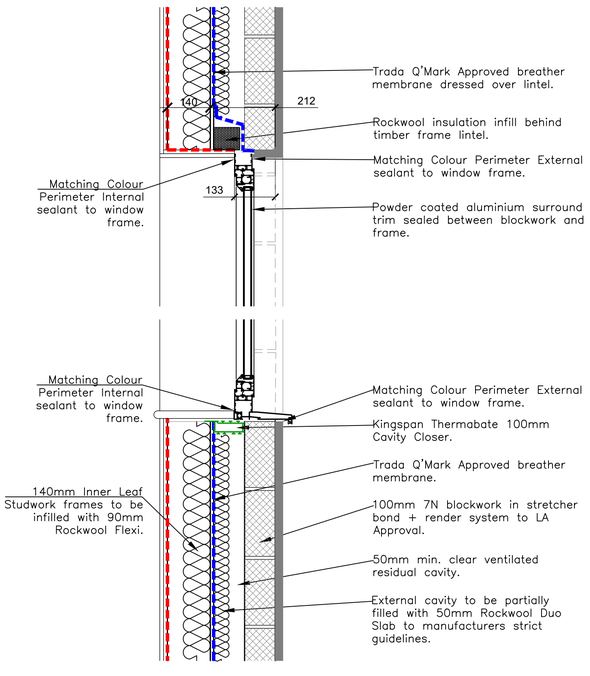


RENDERED BLOCK FACE EXTERNAL WALL TYPICAL VERTICAL SECTION CILL DETAIL:–

SCALE 1 : 10
SCALE 1 : 1


BRICK FACE EXTERNAL WALL TYPICAL WINDOW JAMB DETAIL PLAN SECTION:–

SCALE 1 : 10
SCALE 1 : 1

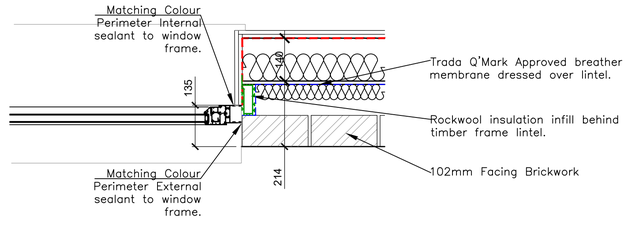

RENDER FACE EXTERNAL WALL TYPICAL WINDOW JAMB DETAIL PLAN SECTION:–

SCALE 1 : 10
SCALE 1 : 1

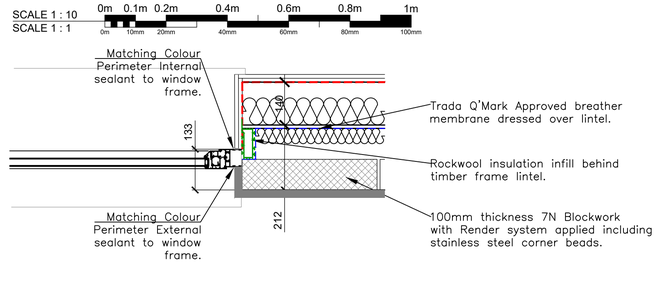

DO NOT SCALE THIS DRAWING. THE CONTRACTOR IS DEEMED TO HAVE CHECKED ALL DIMENSIONS ON SITE AND REPORT ANY DISCREPANCIES TO OGLESBY & LIMB LTD.
THE CONTENTS OF THIS DRAWING ARE COVERED BY COPYRIGHT AND REMAIN THE PROPERTY OF OGLESBY & LIMB LTD. WRITTEN APPROVAL MUST BE OBTAINED FROM OGLESBY & LIMB LTD PRIOR TO DUPLICATION OR REPRODUCTION OF THIS DRAWING OR ITS CONTENTS.
ANY DIMENSIONS NOT SHOWN ARE TO BE CHECKED AND AGREED WITH OGLESBY & LIMB LTD.

Ref.	Date	Description	Initial
X	xx.xx.xx	Xxxxx	xxx

Oglesby & Limb Ltd
Chartered Architect
Suite 1, Market Chambers
12 Market Place, Spalding, Lincs
PE11 1SL
Tel: 01775 761196
e-mail: design@o-l-ltd.co.uk

Client:

Aldrich Group Limited

Project:

Proposed extension and conversion of retail unit to form residential dwellings
Vine Street
Spalding
PE11 1AN

Drawing Title:

Window details as proposed Elevation Type Locations and Standard Details.

Date:	Scale:
May 2022	as shown
Drawn by: ajo	Checked by: cls

Drawing Number:	Rev:
A1308-101	-