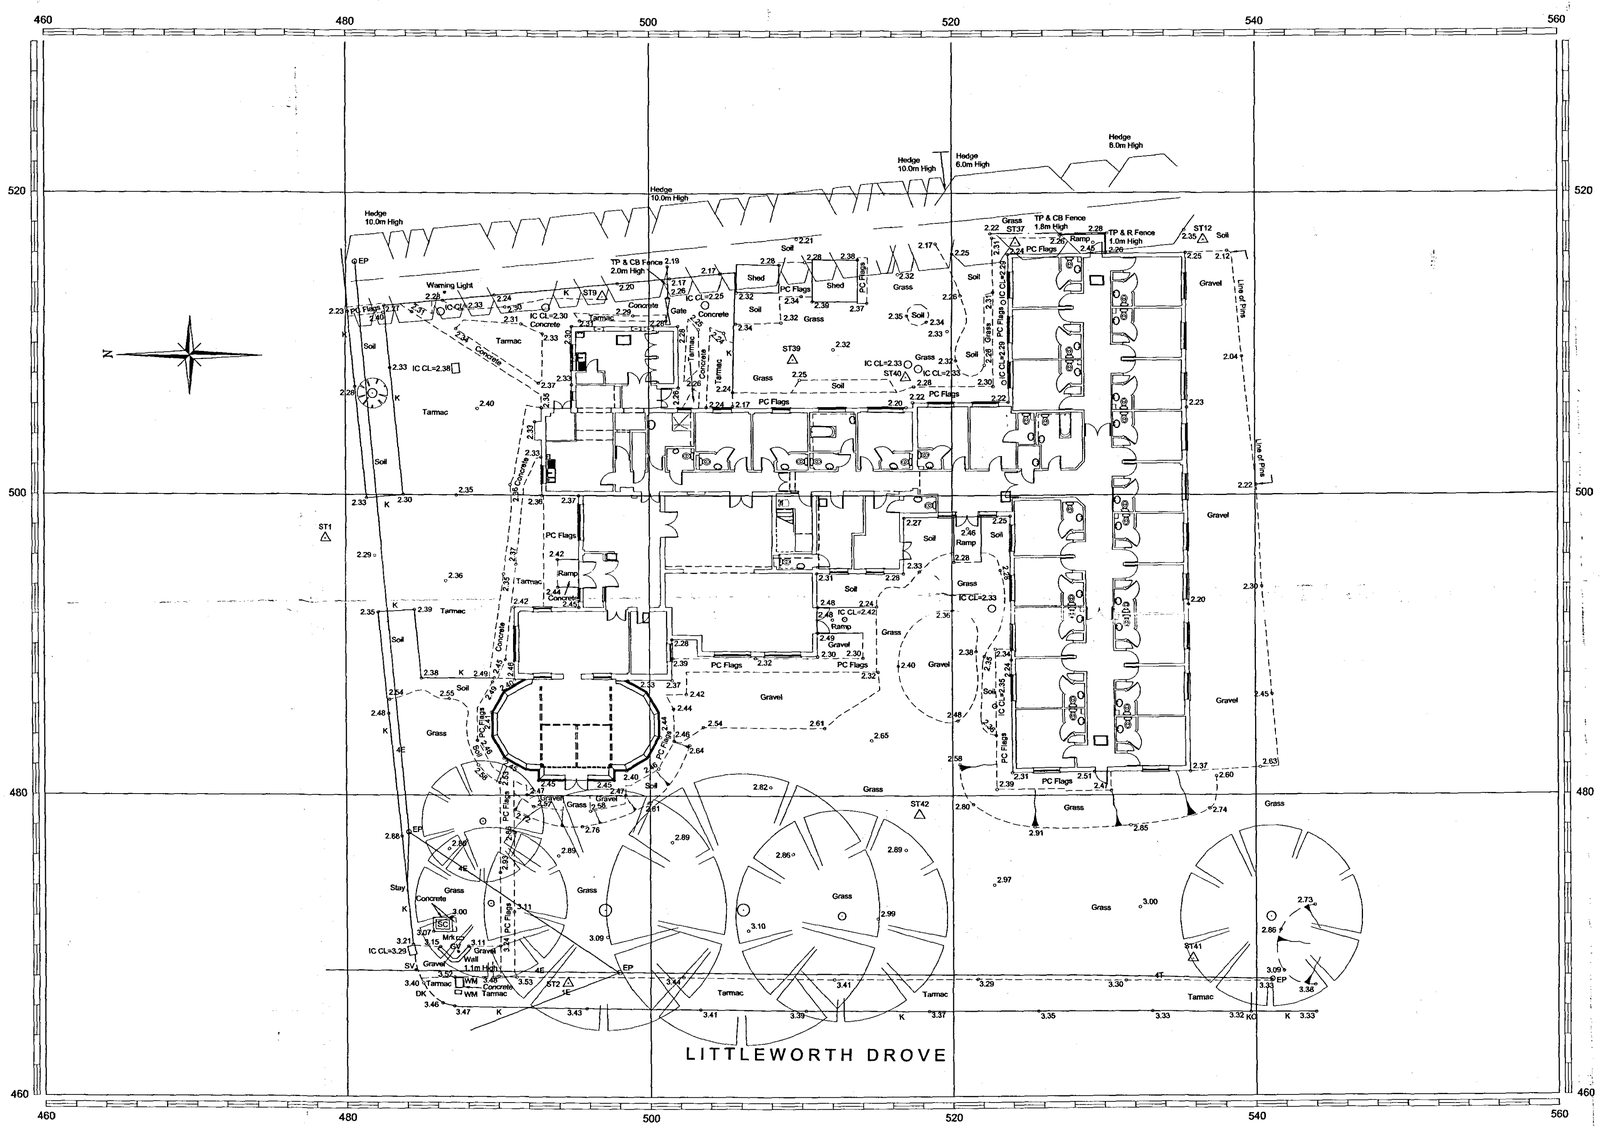



## NOTES

1. All levels are shown relative to Ordnance Survey datum, established using GPS.
2. Co-ordinates are shown relative to a local grid.

SURVEY STATIONS

| Station Ref | Easting (m) | Northing (m) | Height (m) | |
|---|---|---|---|---|
| ST1 | 478.672 | 497.135 | 2.378 | Nail |
| ST2 | 494.536 | 467.592 | 3.532 | Nail |
| ST9 | 496.917 | 513.200 | 2.292 | Nail |
| ST12 | 536.571 | 516.876 | 2.315 | Peg |
| ST37 | 524.184 | 518.711 | 2.303 | Nail |
| ST39 | 509.492 | 509.024 | 2.522 | Peg |
| ST40 | 516.958 | 507.836 | 2.540 | Peg |
| ST41 | 535.834 | 469.177 | 3.237 | Peg |
| ST42 | 517.768 | 478.722 | 3.160 | Peg |

- Top / Bottom of Bank
- Boundary Line
- Building / Overhead Canopy Line
- Wall
- Solid Surface Feature / Road Edge
- Hard / Soft Surface Change
- *Kerb / Dropped Kerb Line*
- Drainage Channel
- Fence Line
- Hedge Line
- Tree / Scrub Canopy Line
- O/H Telephone Cable
- O/H Electricity Cables
- Rock Face

- CL= Cover Level
- 10.15 Spot Level
- FFL= Finished Floor Level
- IL= Invert Level

Fenceline Abbreviations

| | | | | | |
|---|---|---|---|---|---|
| TP | Timber Post | R | Rail | TF | Temporary Fence |
| MP | Metal Post | P | Paling | CL | Chain Link |
| CP | Concrete Post | CB | Close Boarded | W | Wire |
| CI | Corrugated Iron | IR | Iron Railing | | |

| | | | | | |
|---|---|---|---|---|---|
| T.PIT 22.55 | Trial Pit (with level) | TCB | Telephone Coll Box | Bex | BT or Electricity Box |
| BH 26.55 | Borehole (with level) | BB | Balisha Beacun | SV | Stop Valve |
| | Gate | GP | Gate Post | WV | Water Valve |
| | Electricity Pylon | LC | Lamp Column | G= | Gulley |
| | Survey Station | MK | Marker Post | CTV | Cable Television |
| PB | Post Box (Square) | SP | Sign Post | KO | Kerb Offset |
| PR | Post Box (Round) | RS | Road Sign | RWP | Rain Water Pipe |
| FH | Fire Hydrant | TP | Telephone Post | RE | Rodding Eye |
| GAS | Gas Cover | EP | Electricity Post | MH | Manhole |
| WM | Water Meter | TL | Traffic Light | CP | Catchpit |
| SC | Service Cover | ER | Earth Rod Cover | IC | Inspection Cover |
| LB | Litter Bin | EL | Electricity Cover | UTL | Unable to Lift |
| | | BT | British Telecom | | Tree |

| REV | Description | Date | Signed |
|---|---|---|---|
| | | | |

Revisions

Client : **Barry Johnson Architect**

Project :
PROPOSED DEVELOPMENT,
ASHWOOD NURSING HOME,
SPALDING,
LINCOLNSHIRE.

Title : **Topographical Survey**

| Drawn | Checked | Approved |
|---|---|---|
| S.D.S. | C.A.G. | |
| Date: Jul 2007 | Scale: 1:200 | Sheet: 1 of 1 |

Drawing No. SL1941/1

Original Size A1

SHDC Planning & Development 31 MAR 2008 Ref: 0405/08

DETE... PLAN

SURVEYLINE
GEOMATICS UK Limited
LAND & BUILDING SURVEYORS

1 Lyndon Business Park
Farrier Road
Lincoln
LN6 3RU

Tel: 01522 509400
Fax: 01522 509401
E Mail: mail@surveyline-uk.com
Web: www.surveyline-uk.com