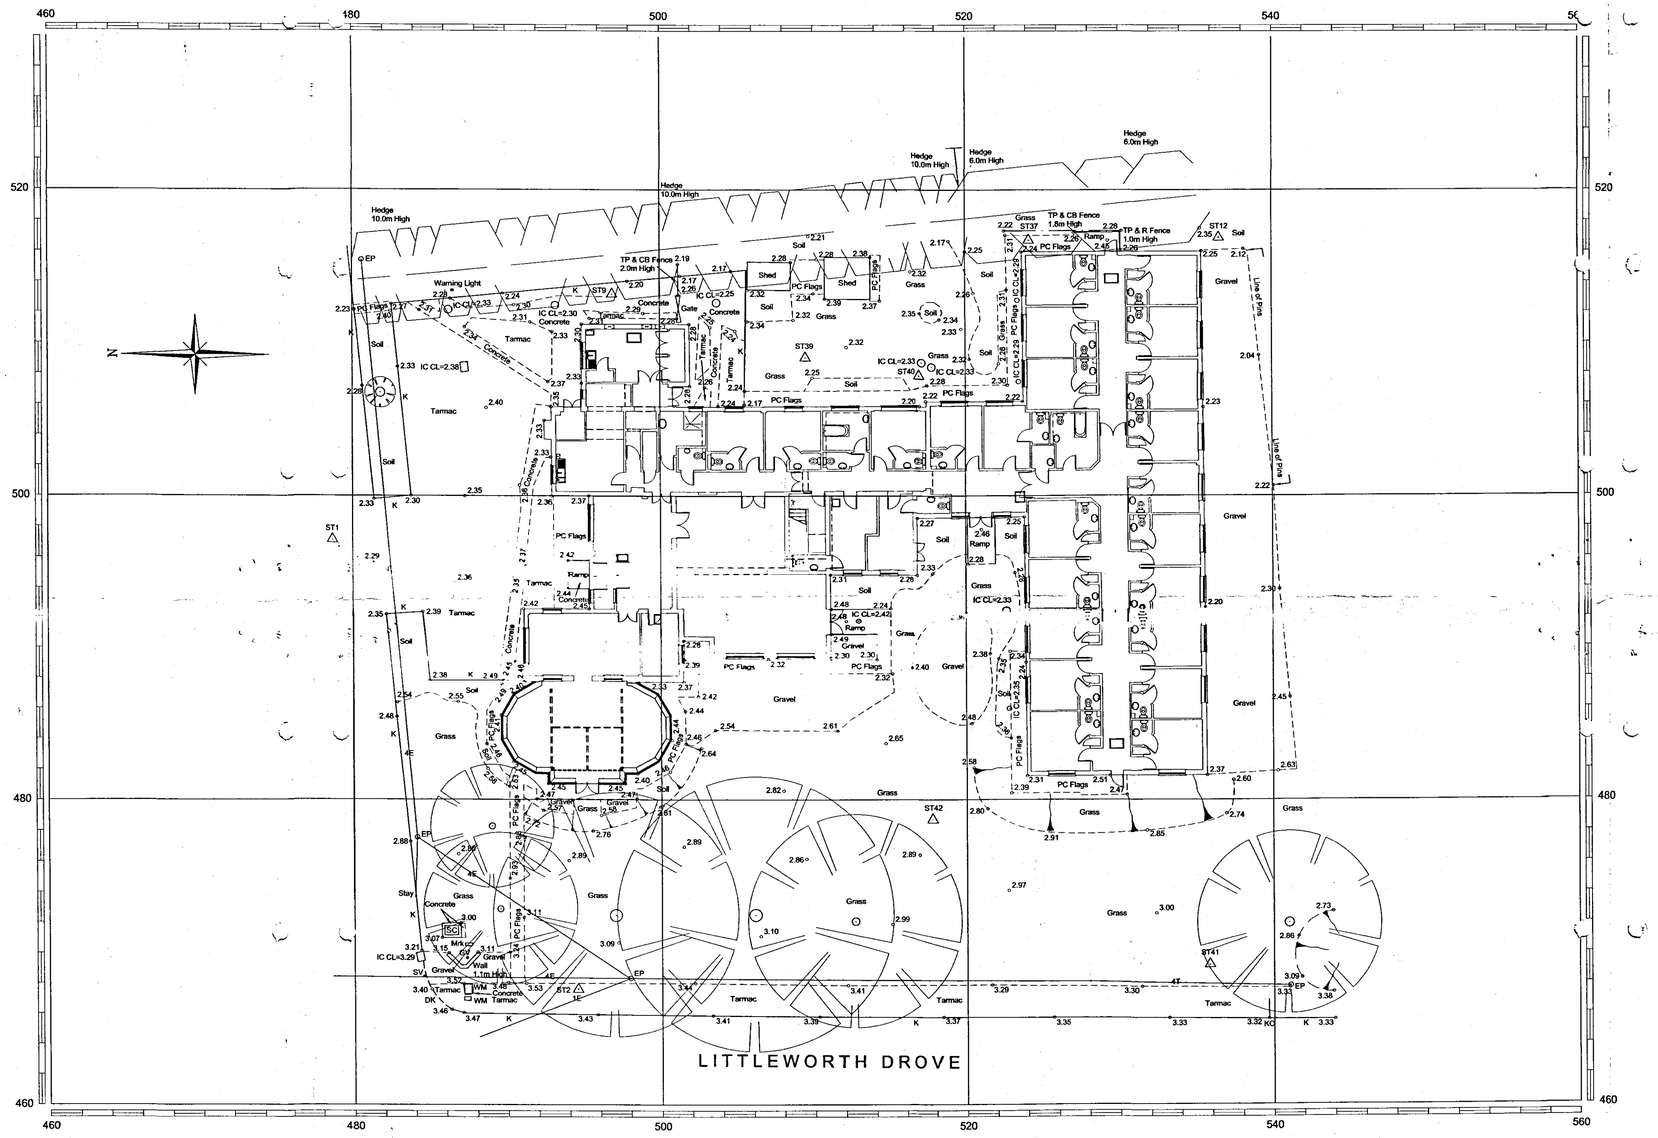


NOTES

1. All levels are shown relative to Ordnance Survey datum, established using GPS.
2. Co-ordinates are shown relative to a local grid.

SURVEY STATIONS				
Station Ref	Easting (m)	Northing (m)	Height (m)	
ST1	478.672	497.135	2.378	Nail
ST2	494.536	467.592	3.532	Nail
ST9	496.917	513.200	2.292	Nail
ST12	536.571	516.876	2.315	Peg
ST37	524.184	516.711	2.303	Nail
ST39	509.492	509.024	2.522	Peg
ST40	516.958	507.836	2.540	Peg
ST41	535.834	469.177	3.237	Peg
ST42	517.768	478.722	3.160	Peg

Top / Bottom of Bank
Boundary Line
Building / Overhead Canopy Line
Wall
Solid Surface Feature / Road Edge
Hard / Soft Surface Change
Kerb / Dropped Kerb Line
Drainage Channel
Fence Line
Hedge Line
Tree / Scrub Canopy Line
O/H Telephone Cable
O/H Electricity Cables
Rock Face

- CL= Cover Level
- 10.15 Spot Level
- FFL= Finished Floor Level
- IL= Invert Level

Fenceline Abbreviations

TP	Timber Post	R	Rail	TF	Temporary Fence
MP	Metal Post	P	Paling	CL	Chain Link
CP	Concrete Post	CB	Close Boarded	W	Wire
CI	Corrugated Iron	IR	Iron Railing		

TP 22.55	Trial Pit (with level)	TCB	Telephone Call Box	Box	BT or Electricity Box
BH 26.55	Borehole (with level)	BB	Balisha Beacon	SV	Stop Valve
	Gate	GP	Gate Post	WV	Water Valve
	Electricity Pylon	LC	Lamp Column	GV	Gulley
	Survey Station	MK	Marker Post	CTV	Cable Television
PB	Post Box (Square)	SP	Sign Post	KO	Kerb Offset
PB	Post Box (Round)	RS	Road Sign	RWP	Rain Water Pipe
FH	Fire Hydrant	TP	Telephone Post	RE	Rodding Eye
GAS	Gas Cover	EP	Electricity Post	MH	Manhole
WM	Water Meter	TL	Traffic Light	CP	Catchpit
SC	Service Cover	ER	Earth Rod Cover	IC	Inspection Cover
LB	Litter Bin	EL	Electricity Cover	UTL	Unable to Lift
		BT	British Telecom		Tree

REV	Description	Date	Signed

Revisions

Client : **Barry Johnson Architect**

Project :
PROPOSED DEVELOPMENT,
ASHWOOD NURSING HOME,
SPALDING,
LINCOLNSHIRE.

Title : **Topographical Survey**

Drawn	Checked	Approved
S.D.S.	C.A.G.	
Date: Jul 2007	Scale: 1:200	Sheet: 1 of 1

Drawing No. SL1941/1

Original Size A1

SURVEYLINE
GEOMATICS UK Limited
LAND & BUILDING SURVEYORS

1 Lyndon Business Park
Farrier Road
Lincoln
LN6 3RU
Tel: 01522 509400
Fax: 01522 509401
E Mail: mail@surveyline-uk.com
Web: www.surveyline-uk.com