
NO DIMENSIONS TO BE SCALED FROM THIS DRAWING, ALL DIMENSIONS TO BE CHECKED ON SITE. ANY DISCREPANCIES WITH THE DRAWINGS TO BE REPORTED AND CLARIFIED PRIOR TO COMMENCING WORKS ON SITE. IF IN DOUBT - ASK.
THIS DRAWING IS COPYRIGHT

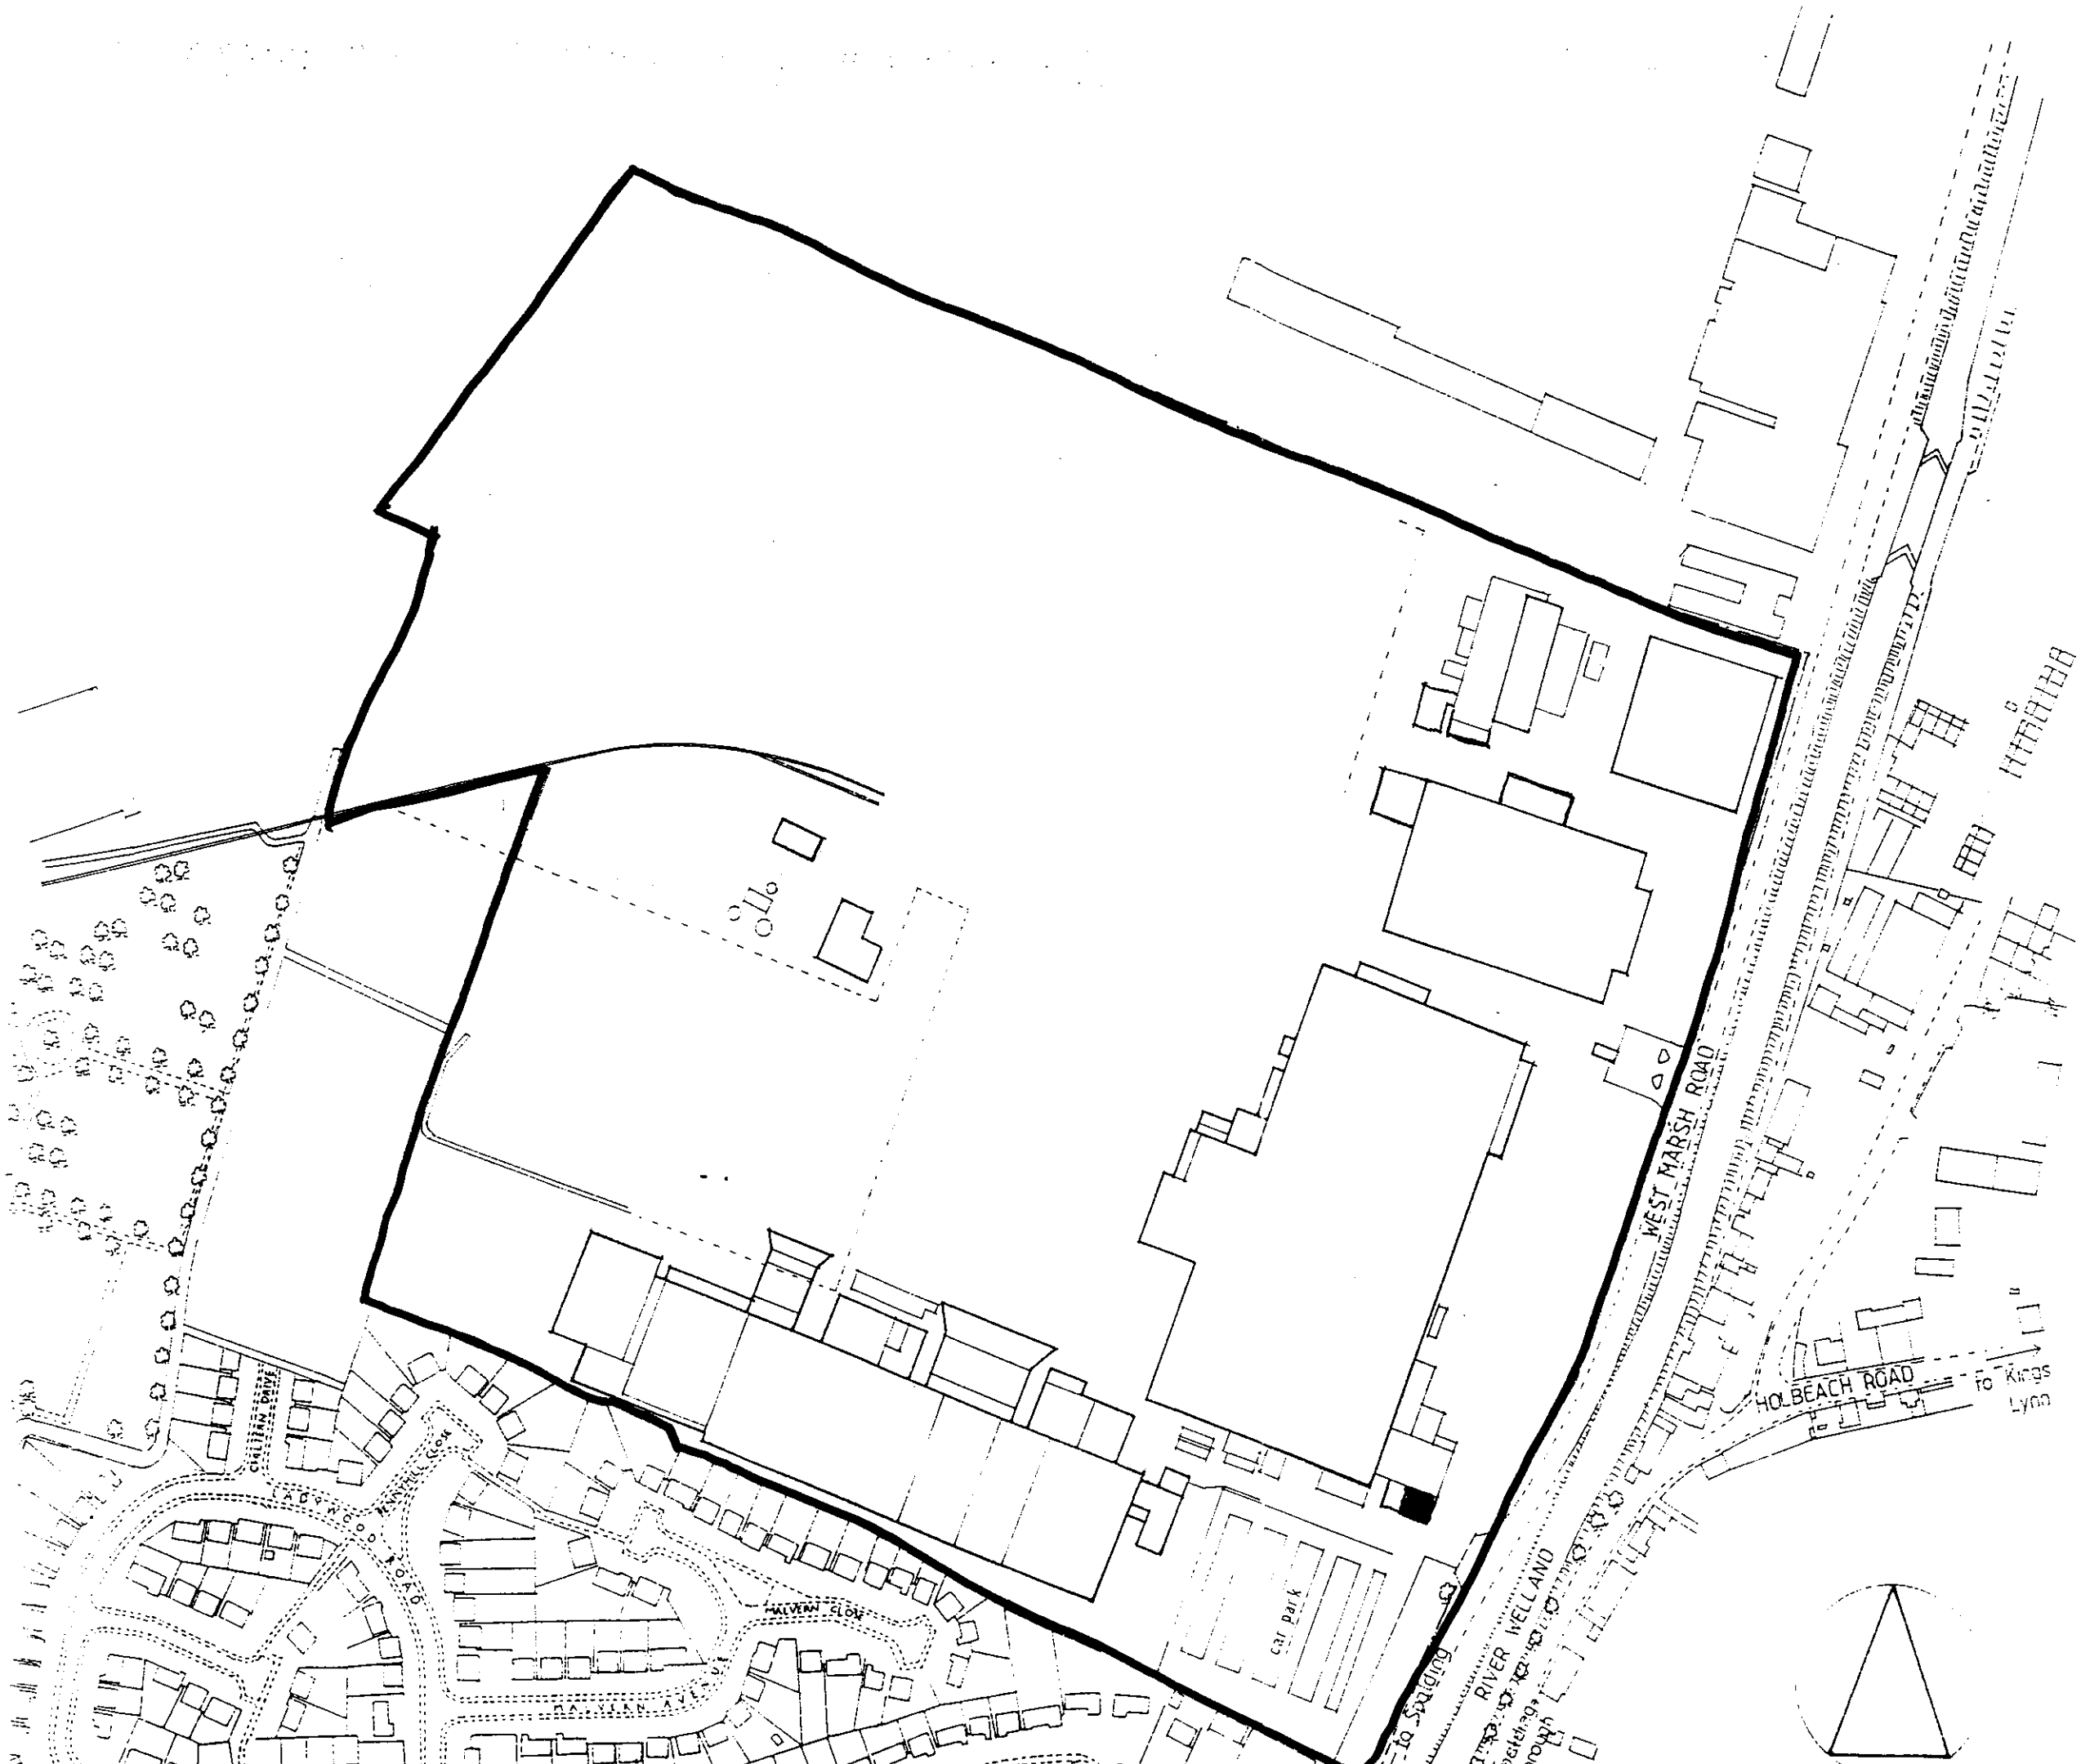

DETERMINED PLAN

SOUTH HOLLAND DC
HOUSING & PLANNING
22 APR 1999
Ref: 0408/99

CORPORATE a Ltd
ARCHITECTURE
CHARTERED ARCHITECTS
THIRD FLOOR ST GEORGES HOUSE ST GEORGES WAY
LEICESTER LE1 9GB TEL: 0116 255 2323 FAX: 0116 254 6378

Client: GEEST UK.

Project: PROJECT TARTARE

Title: Location plan.

Scale	Project no.	Date
1:2500	1537.	21.04.99.

Dwg no. 100.

Rev'n