Contractor to check all Dimensions on site prior to ordering materials / commencing work.Do Not Scale from this Drawing - If in doubt then please ask

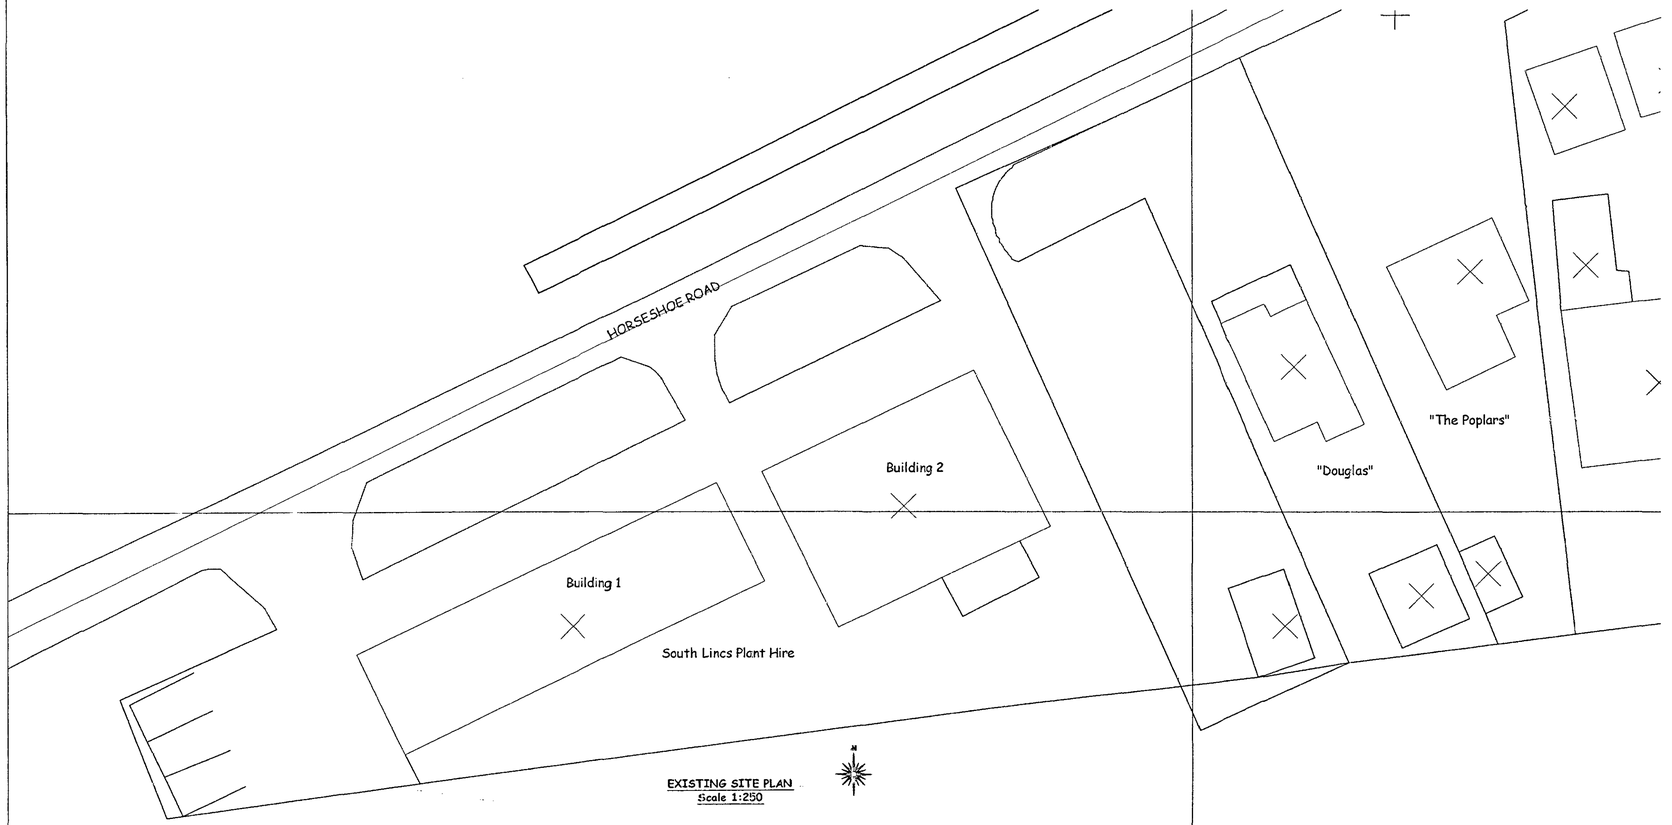

EXISTING SITE PLAN
Scale 1:250

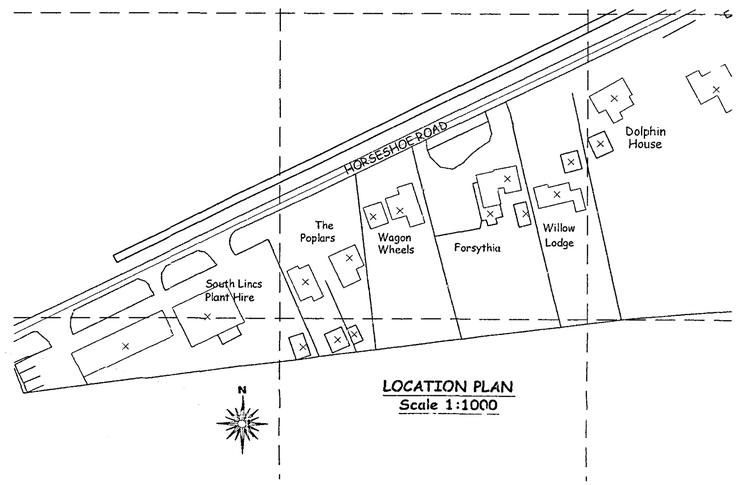

LOCATION PLAN
Scale 1:1000

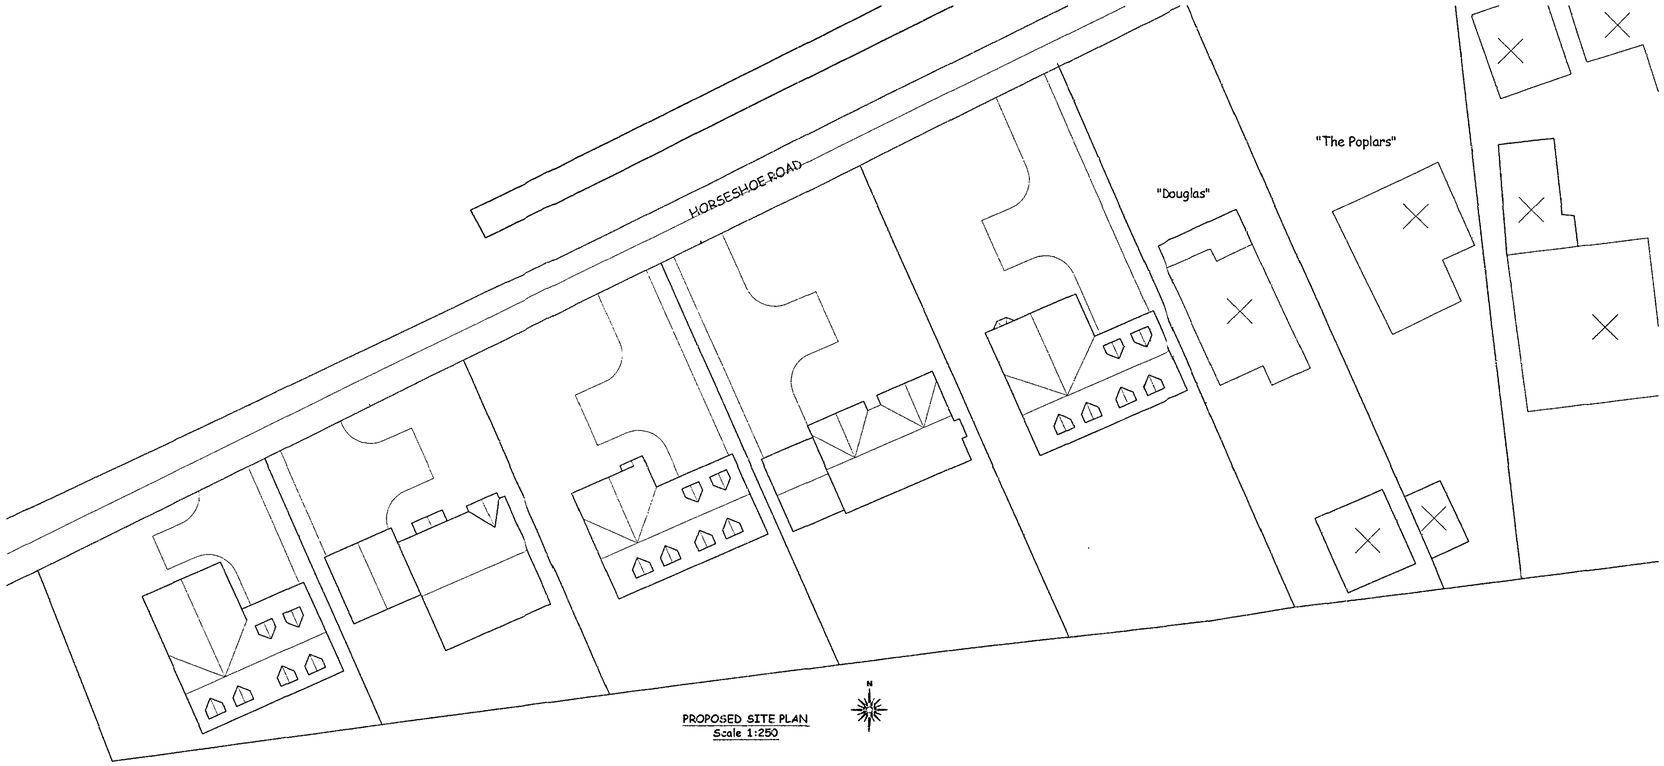

PROPOSED SITE PLAN
Scale 1:250

GENERAL CONDITIONS
Contractors are responsible for checking all dimensions on site when work commences and before ordering any materials.Any discrepancies should be brought to the attension of the Client for remedial action before commencing further.

All details shown are based on typical site conditions for that area, any abnormal conditions should be brought to the attention of the Client and Local Authority.

The notes shown are mainly to cover the requirements of Building Regulations and should not be treated as full specification.

No allowance has been made for any Structural Calculations,a "SAP" calculation, Soil Investigation or Flood Risk Assessment.If deemed necessary then these will be a chargeable extra.All steel beam sizes shown on drawing are all subject to confirmation from Structural Engineer.

All materials not specified to be of a standard suitable for the work proposed and be fit for purpose.All work to be in accordance with good building practise and all necessary BS codes for Workmanship on Building Sites.

Client :
South Lincs Plant Hire
Enterprise Way
Pinchbeck
Spalding
PE11 3YR

Site : Proposed Residential Development on Land Formely S.L.P.H
Horseshoe Road
Spalding
PE11 3JA

remway design Ltd
c/o South Lincs Plant Hire
Enterprise Way
Pinchbeck
PE11 3YR
Tel: 07815 112 058
Fax: 01775 768 921
e-mail: jason@remwaydesign.co.uk

Date : feb05 | Scale : 1:250 / 1:1000

Drawing No:
rem 107 - 01