
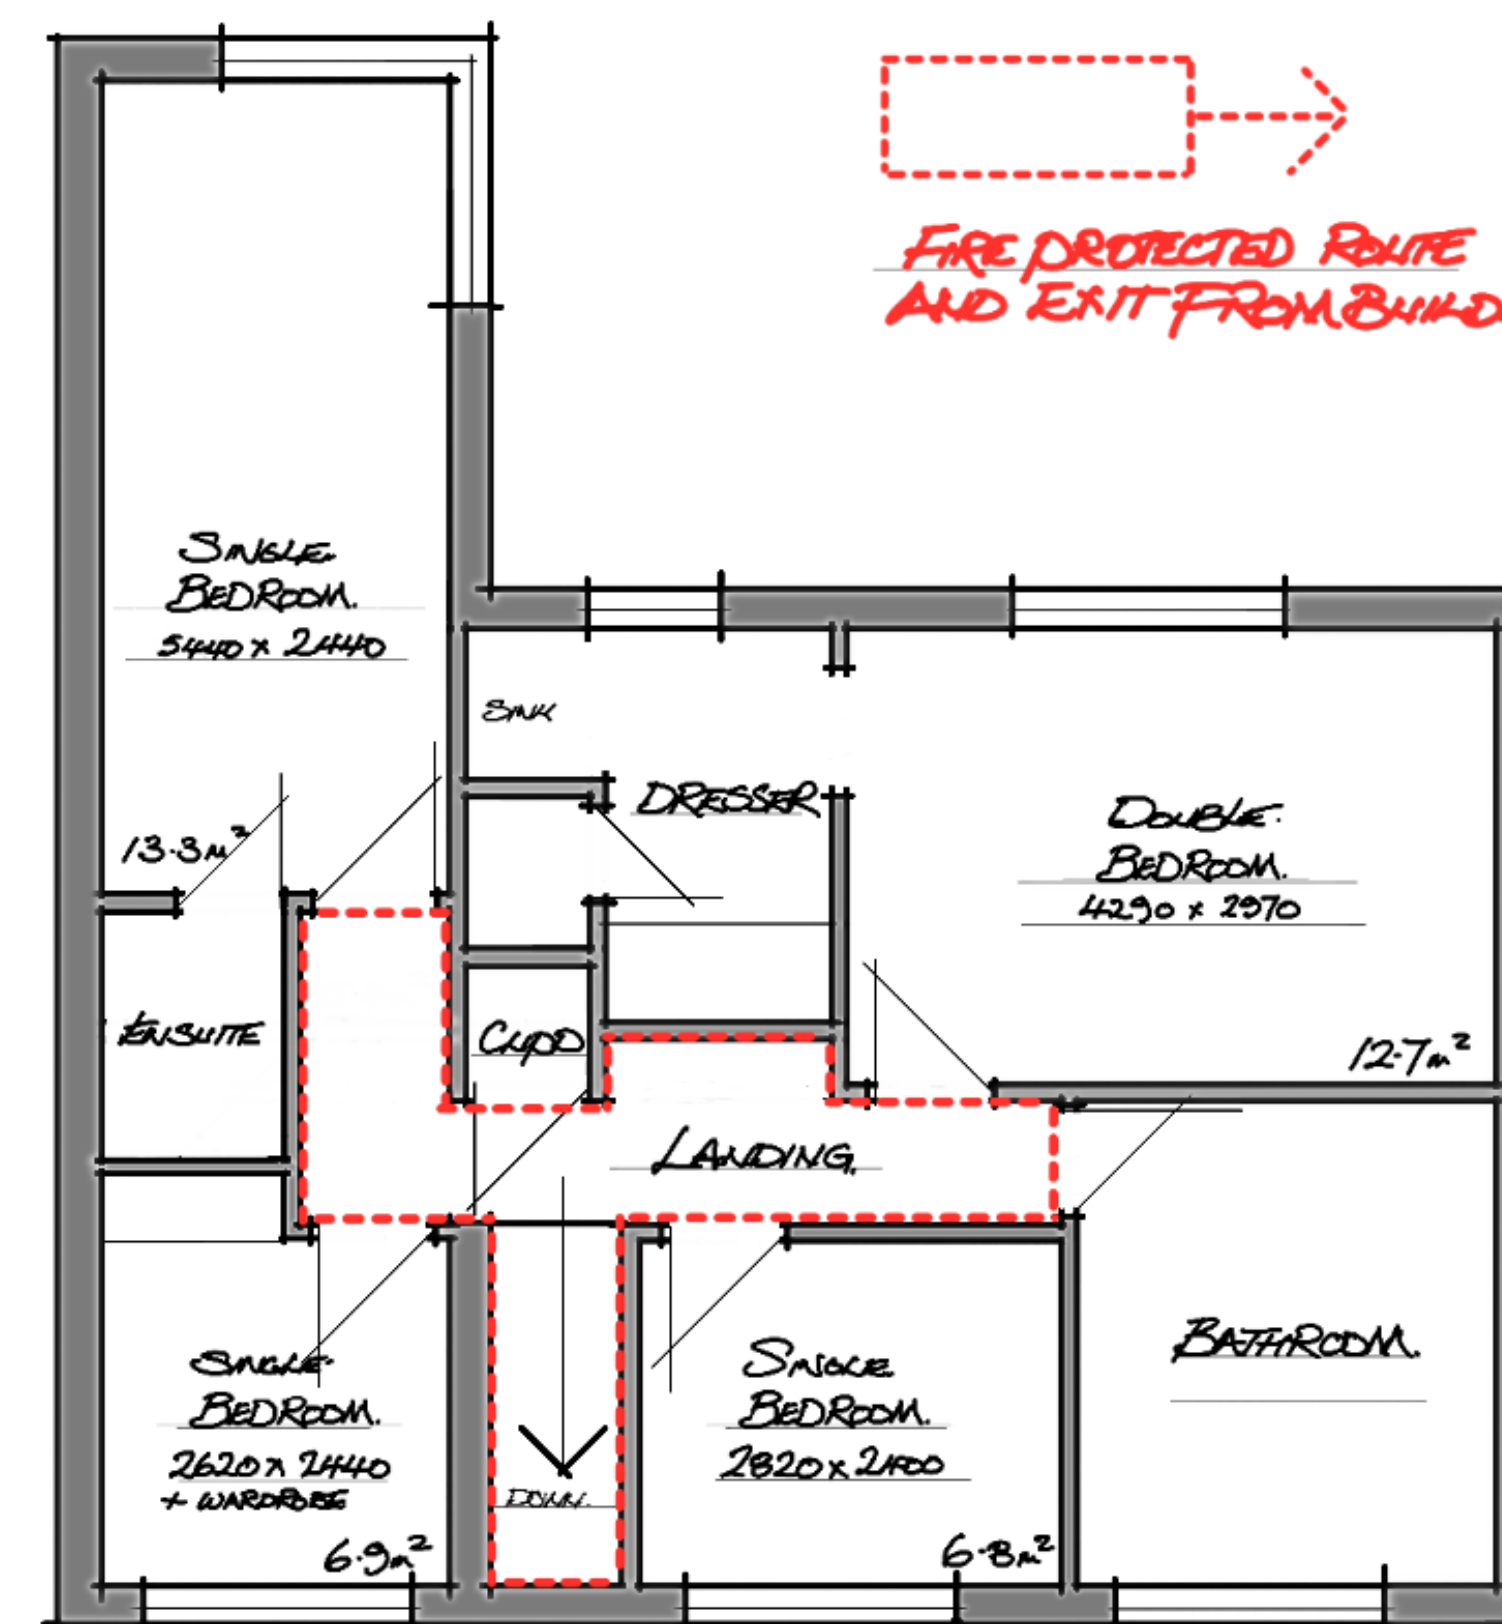
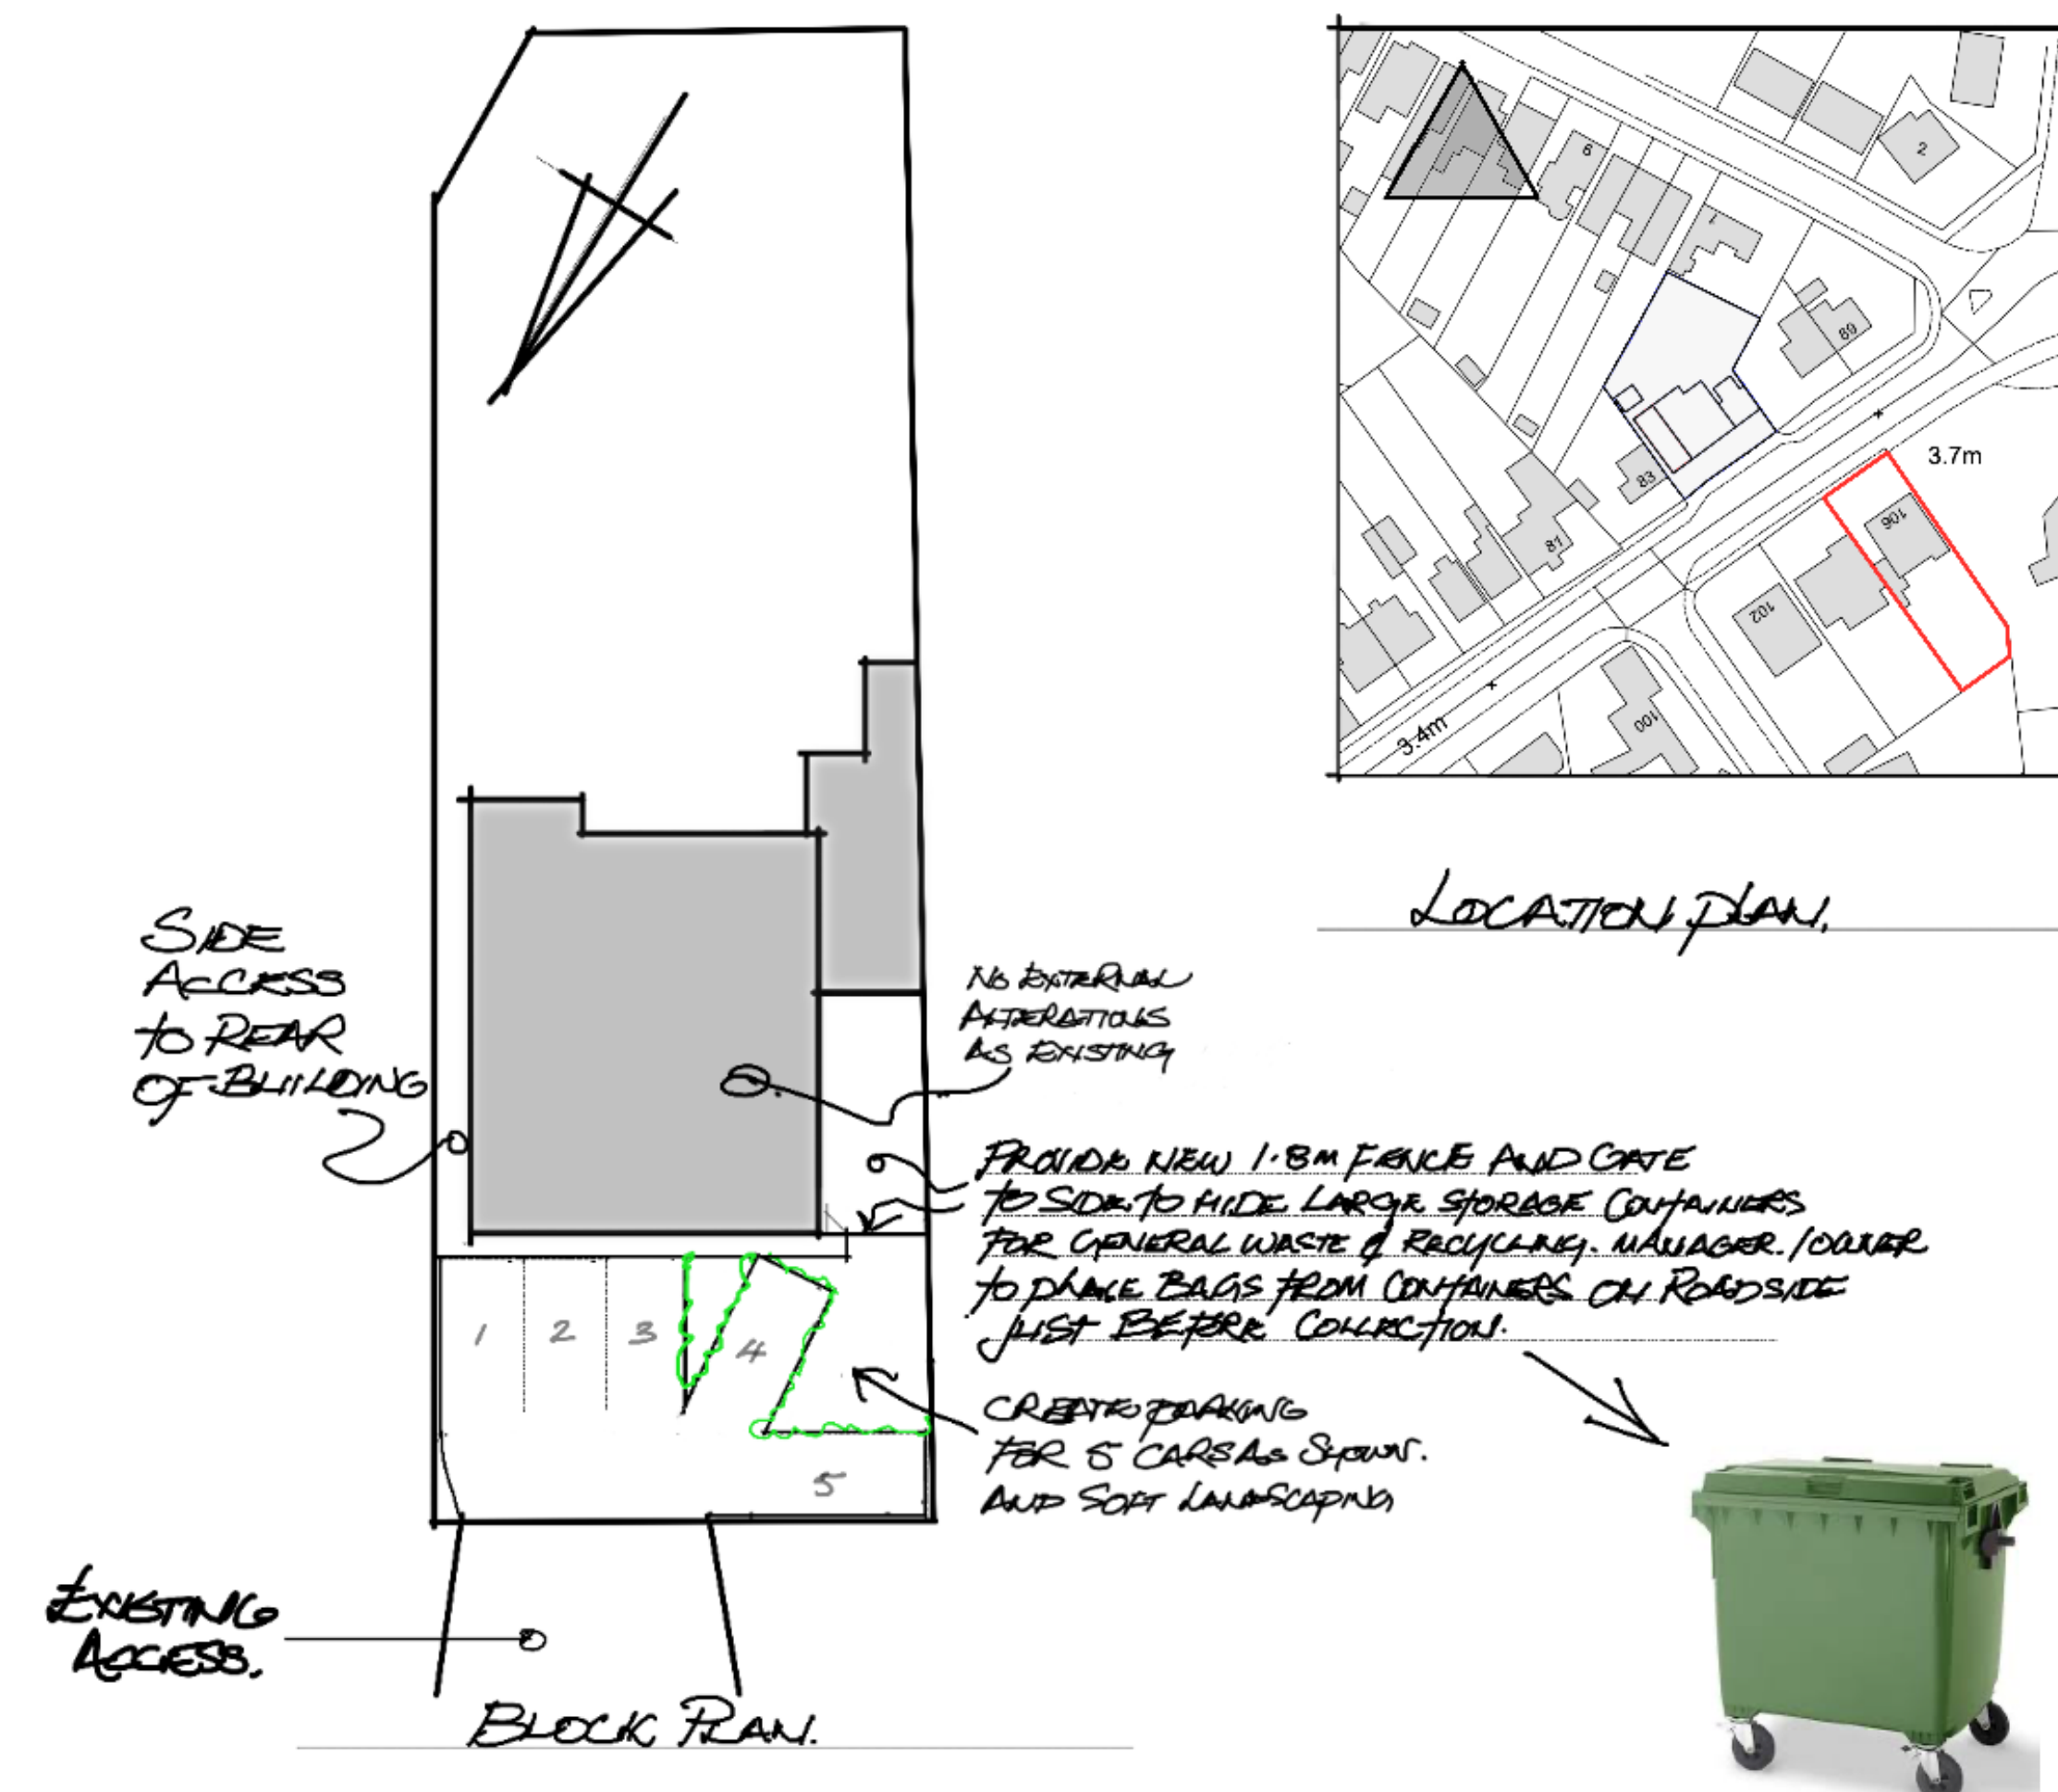


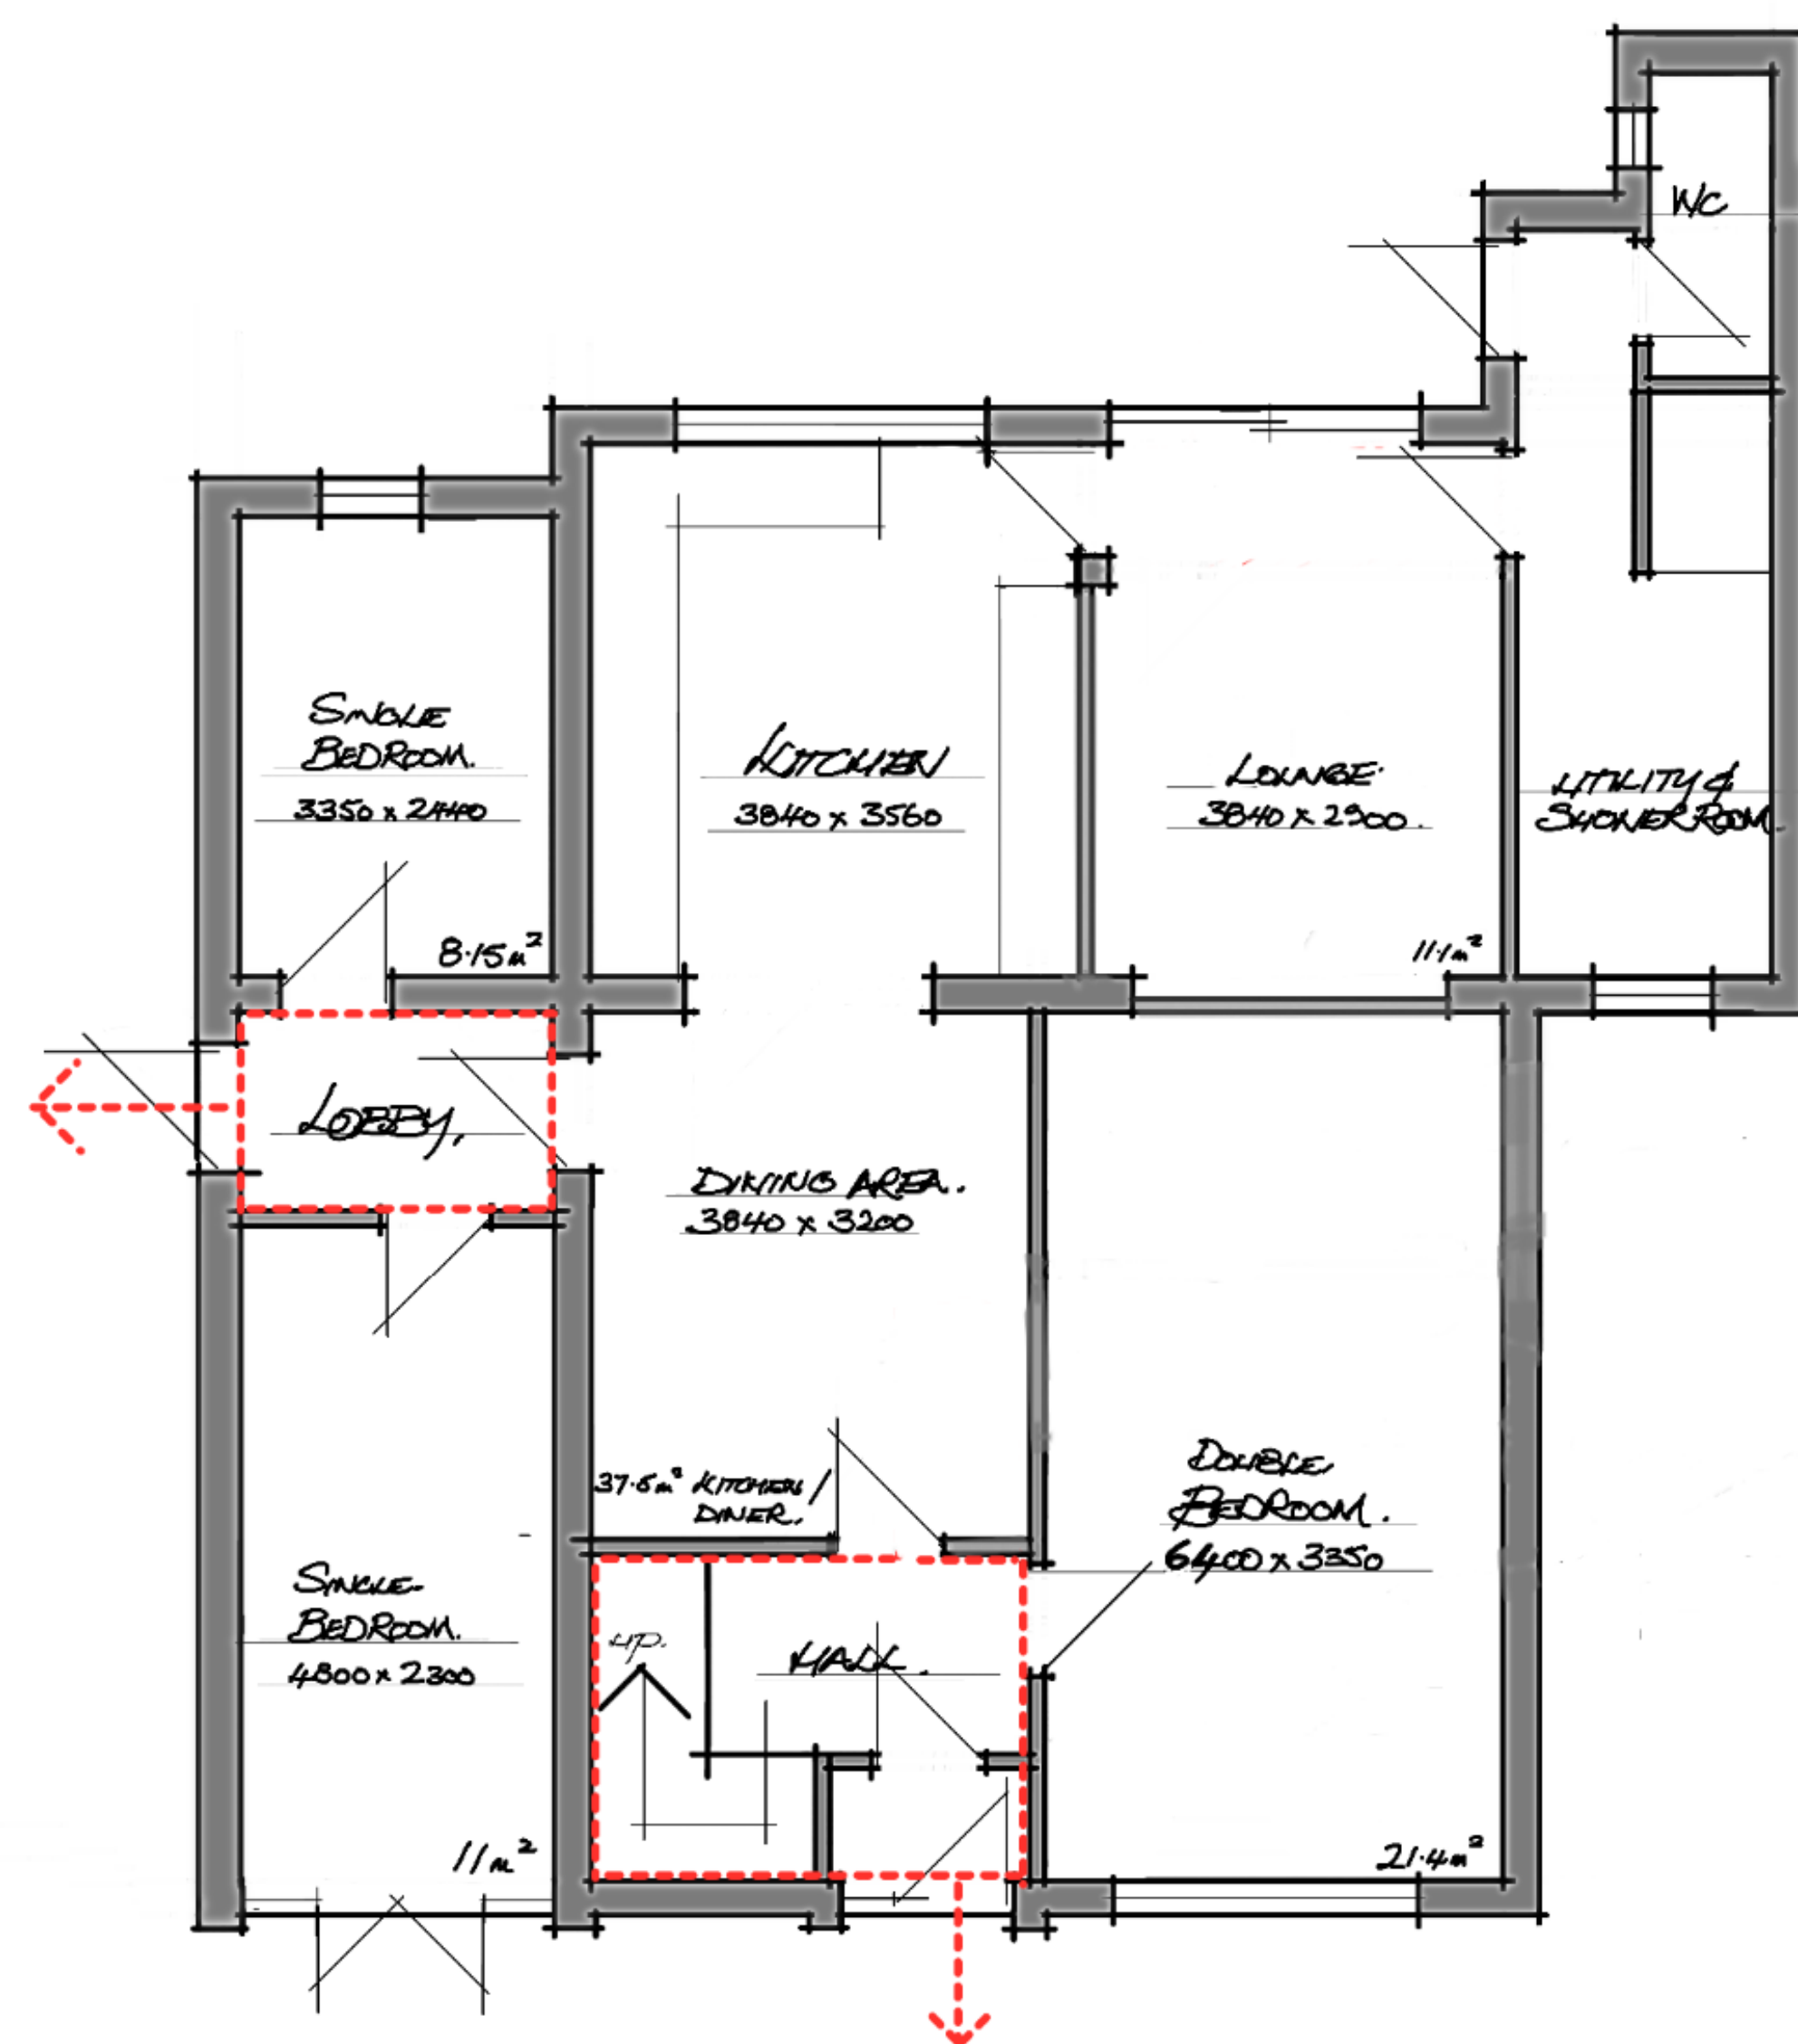

HMO AT 106 VALMER GATE
SPALDING FOR
MRS F T MR JAVADI

A	MINOR AMENDMENTS (PHOTOS ADDED)	NOV 22
B	INTERVAL AMENDMENTS	APR 23
C	SPRACE & PARKING	APR 23
	INTERVAL AMENDMENTS	APR 23

PLANS
1/50 1/100 1/1250 A1 NOV 22

J175-PL1C

Julian Warrick
Architectural Design Consultant

Email: julian@jwarrick-design-cons.com
Tel: 01775 820123
Mob: 07849 652067
Houzz.co.uk

8 Beech Grove
Donington
Spalding
Lincs
PE11 4XQ